In all cases figured dimensions shall be taken in preference to scaled dimensions. All relevant dimensions shall be checked on site before any fabricated work is put in hand.	Revision	Date	No.

MATERIALS :-


WALLS
NATURAL STONE WALLING.

ROOF
CONCRETE ROOFING TILES

WINDOWS
WHITE UPVC DOUBLE GLAZED

DOORS
WHITE UPVC/COMPOSITE


LANTERN
POWDER COATED ALUMINIUM

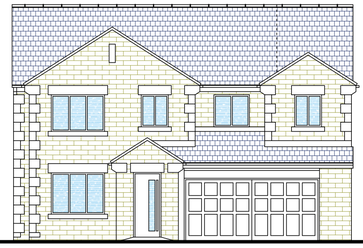


NORTH ELEVATION 1:100




WEST ELEVATION 1:100

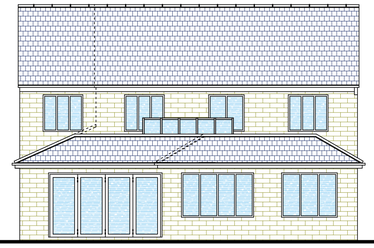


SOUTH ELEVATION 1:100

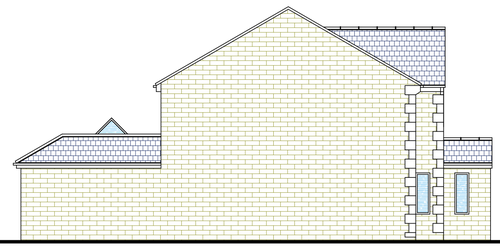


EAST ELEVATION 1:100

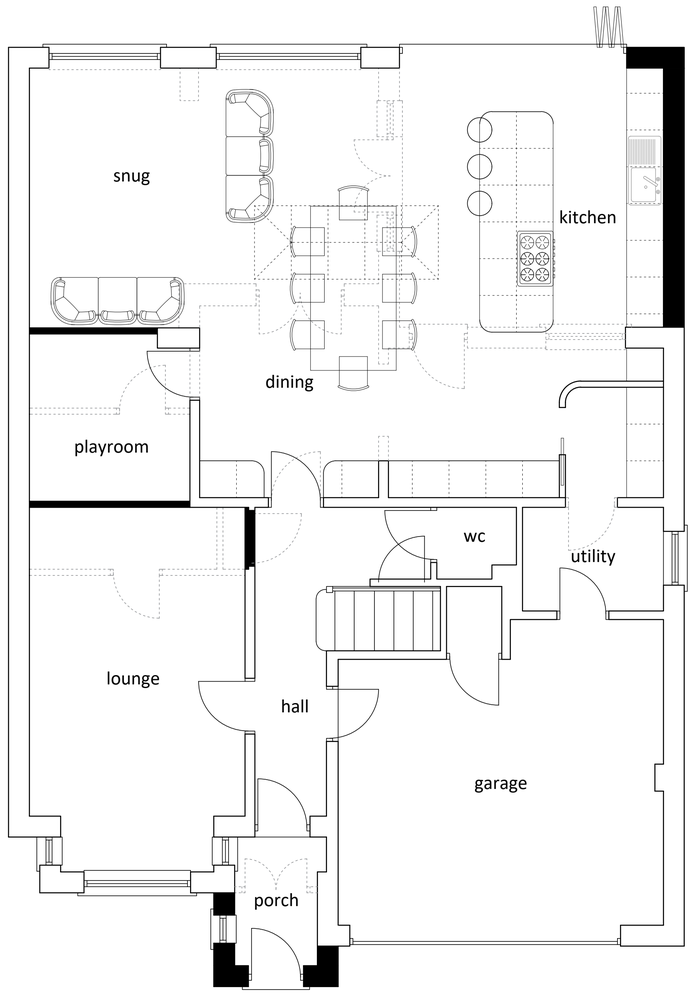


GROUND FLOOR PLAN 1:50

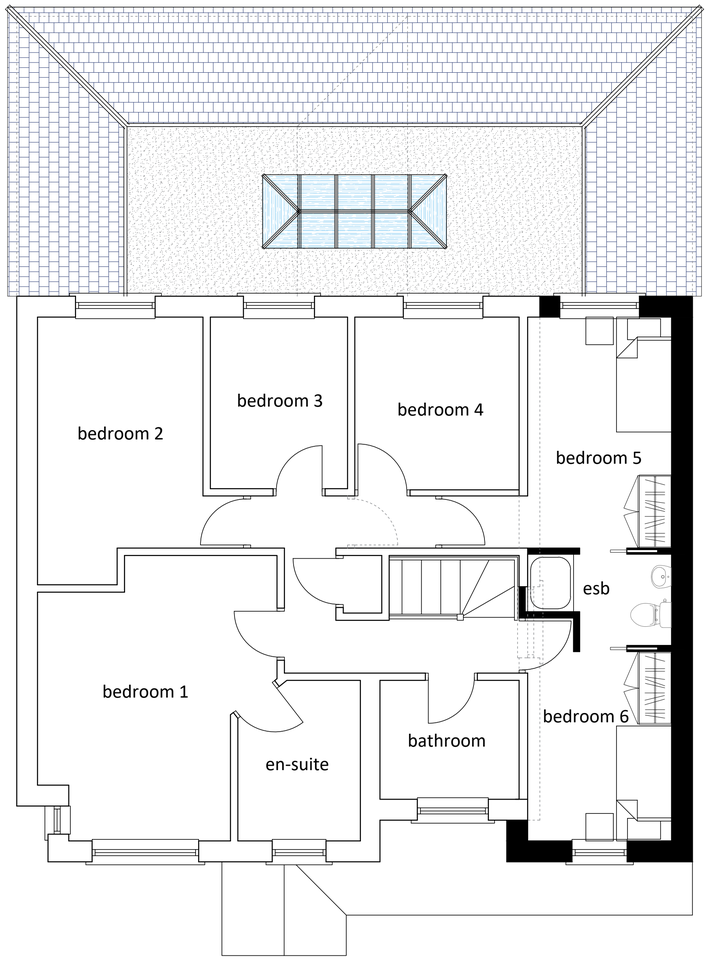

FIRST FLOOR PLAN 1:50

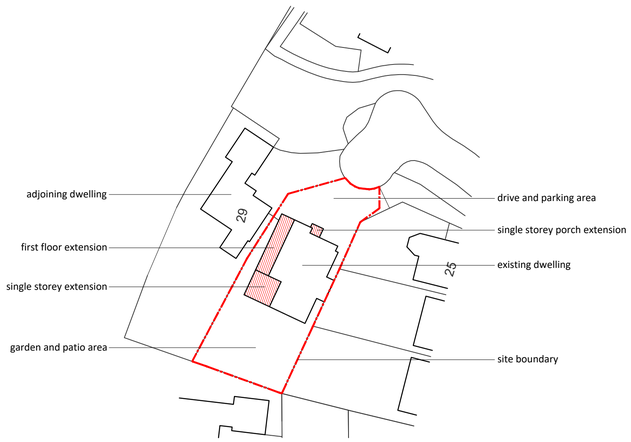

BLOCK PLAN 1:500

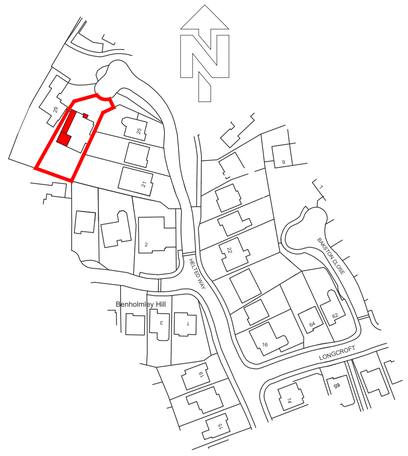

LOCATION PLAN 1:1250

Pickles Architecture
16 Church Lane, Brighouse. West Yorkshire. HD6 1AT
Tel: 01484 712386
Email:mail@picklesarchitecture.co.uk

PROPOSED EXTENSION AND INTERNAL ALTERATIONS AT 27 HELTED WAY, ALMONDBURY, HUDDERSFIELD. WEST YORKSHIRE. FOR MR & MRS PARKINSON.

Drawing Title	Job No.	Sheet No.	Revisions
PLANNING DRAWING	P942	15	
This drawing is copyright	Scale 1:100@A1	Date 19/11/21	Drawn NSH