iDprojects

ELEVATIONS AS EXISTING

PROPOSED HOUSE EXTENSION
34a HUDDERSFIELD ROAD, SKELMANTHORPE, HD8 9AS
DWG No. 496–A03 rev––
SCALE 1:100@A3 JULY 2021

REV	DATE	ITEM	AUTH

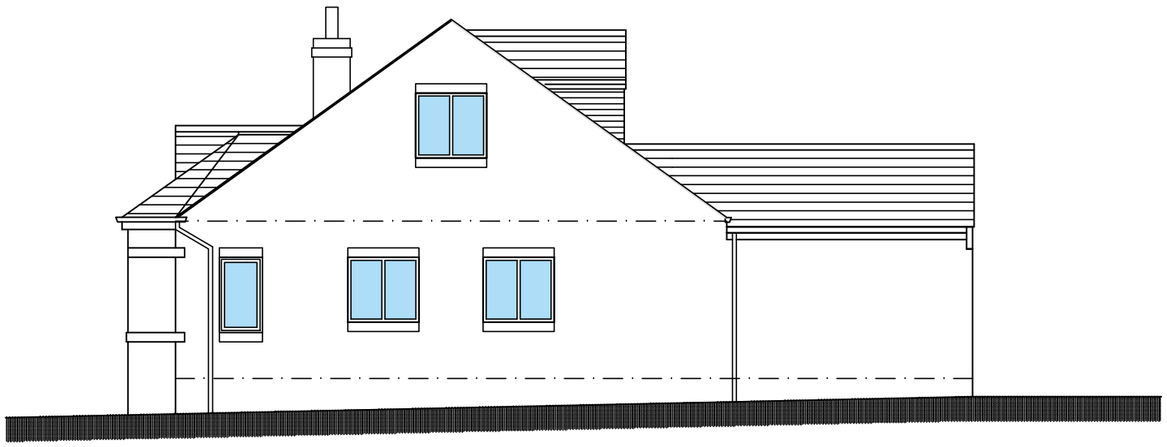

EAST ELEVATION

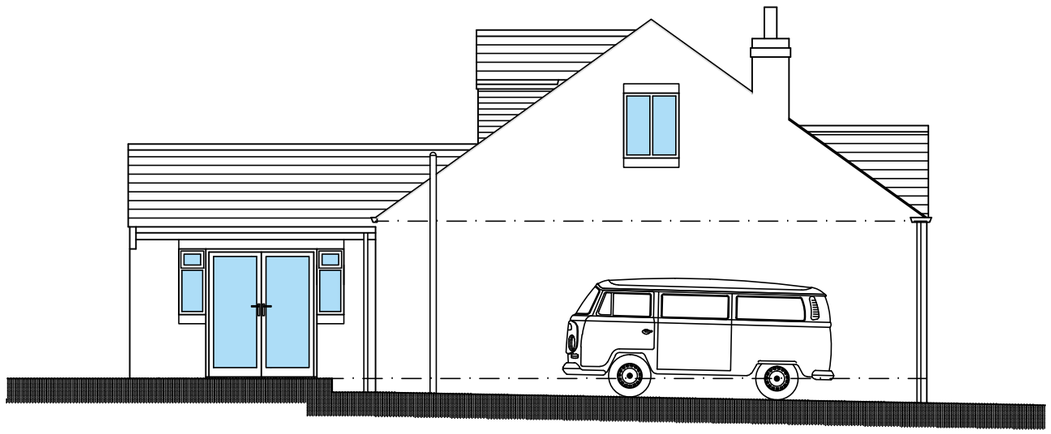

WEST ELEVATION

SOUTH ELEVATION

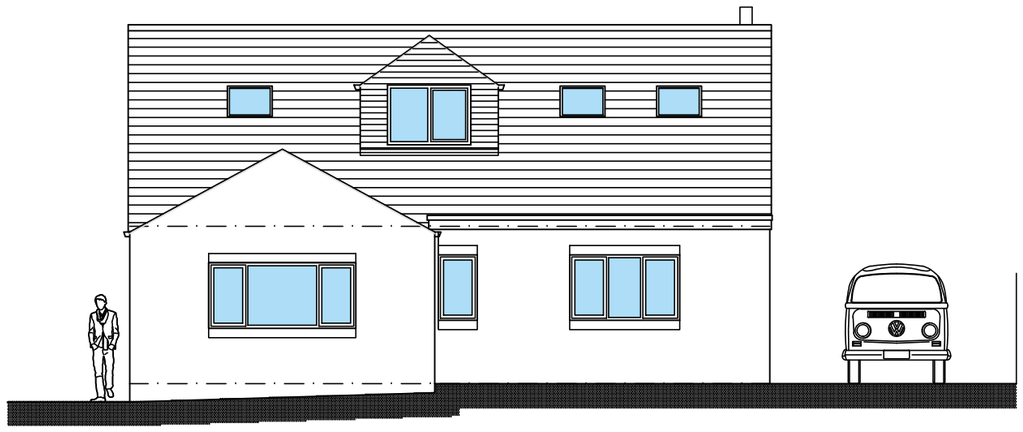

NORTH ELEVATION