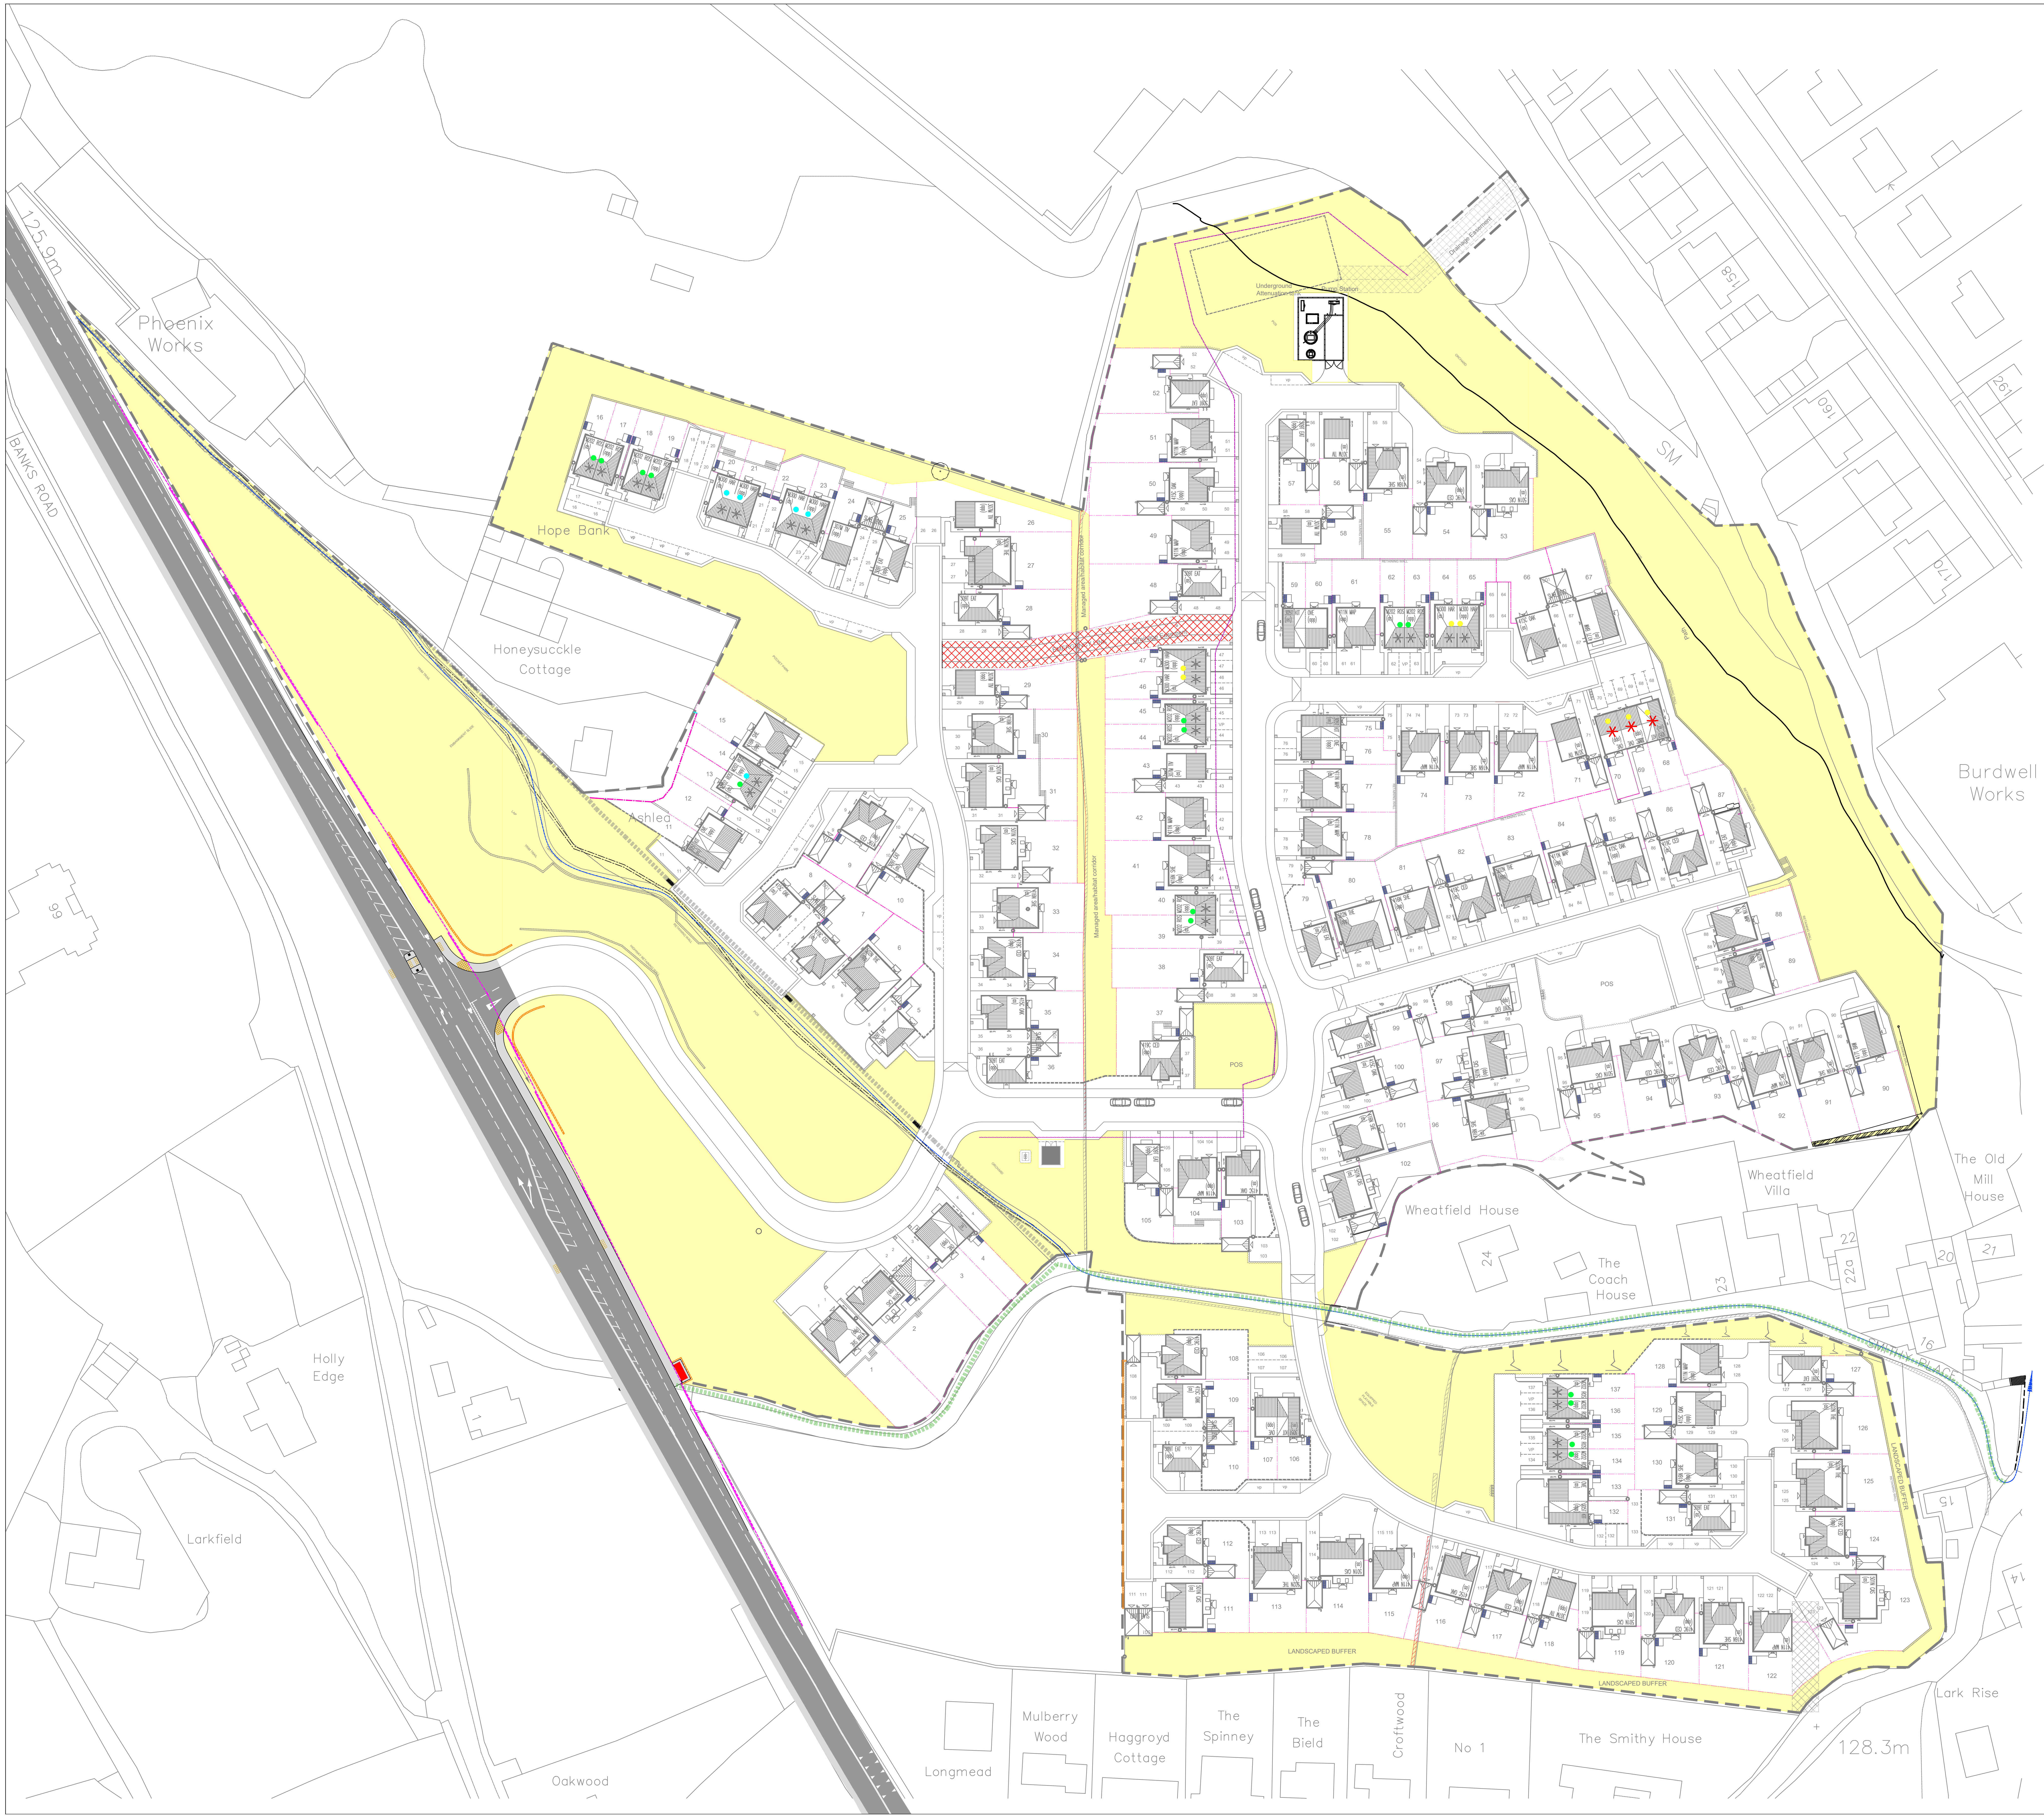

KEY

▨ Managed areas to be maintianed by appointed management company

Rev.	Description	Drawn	Date
D	Managed areas updated, utility assets removed from managed areas	AP	29.09.22
C	Site Boundary amended, Plot 125 flipped,Management/habitat corridor added, tree removal updated following meeting with kirklees tree office	AP	12.05.22
B	UPDATED IN ACCORDANCE WITH THE SITE PLAN FOLLOWING COMMENTS FROM HIGHWAYS OFFICER	AP	02.03.22
A	UPDATED IN ACCORDANCE WITH THE SITE PLAN FOLLOWING COMMENTS FROM PLANNING OFFICER	AP	10.01.21

miller homes
Miller Homes Ltd - Yorkshire
Lapwing House
Peel Avenue, Calder Park
Wakefield
West Yorkshire, WF2 7UA

Telephone 0870 336 4600
Fax 0870 336 4602
www.millerhomes.co.uk

Project Title
WOODHEAD ROAD
HONLEY

Drawing Title
Managed area plan

Scale	Drawn By	Checked By	Authorised By
1:500	AP Date Nov 21	Date	Date

Job No.	Drawing No.	Revision
	08	D

Original Sheet Size A0