
0 0.5 1 2 4

Scale 1: 50


Status

PLANNING


Sprinkler tank and sprinkler pump housing shown indicativley awaiting further specialist design

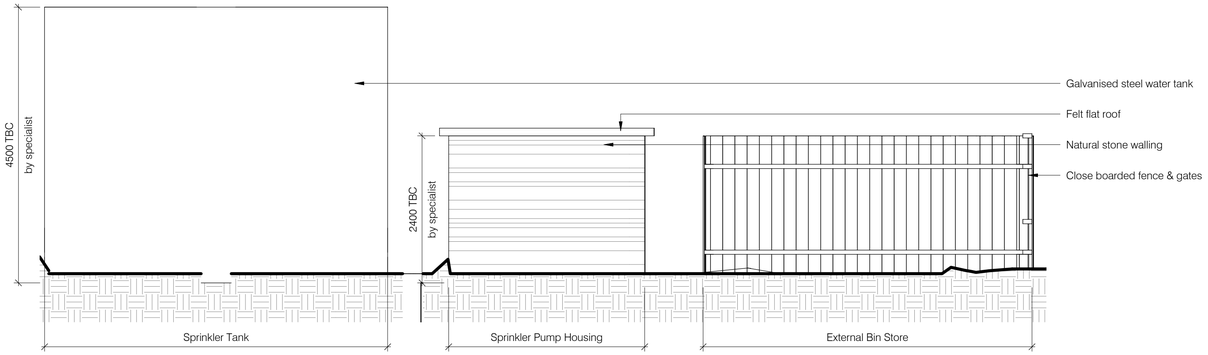


1 Bin Sprinkler North Elevation
1 : 50

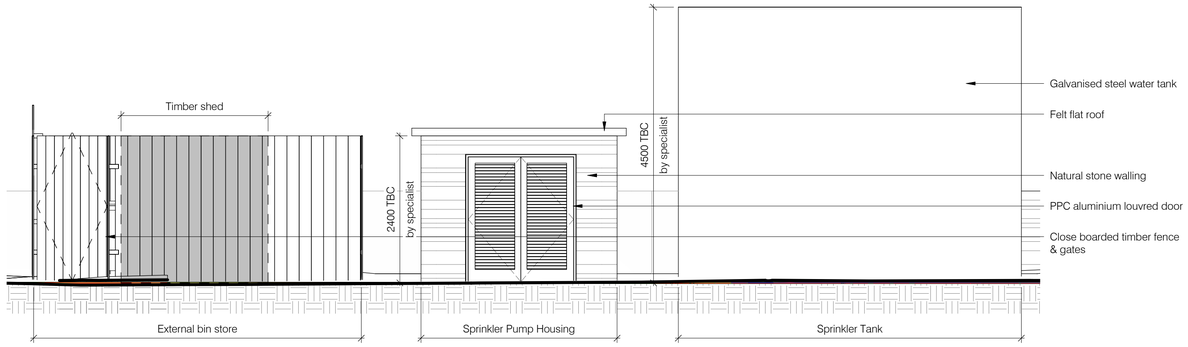


2 Bin Sprinkler South Elevation
1 : 50

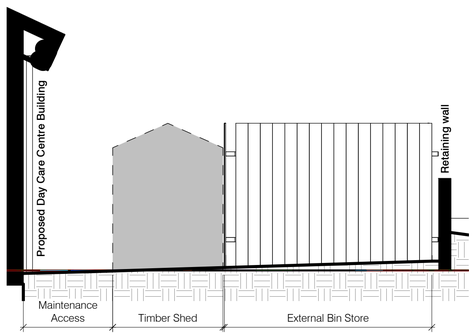


3 Bin East Elevation
1 : 50

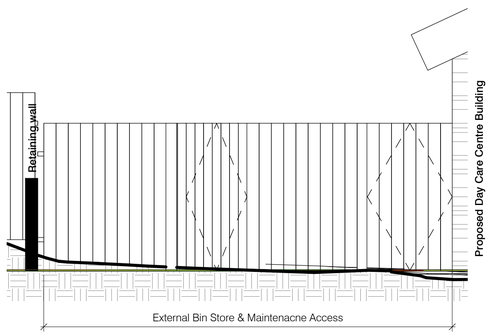

4 Bin West Elevation
1 : 50

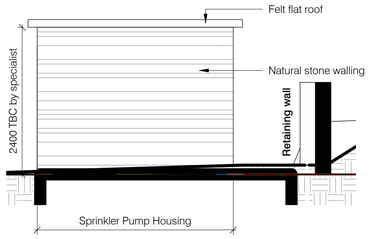

5 Sprinkler East Elevation
1 : 50

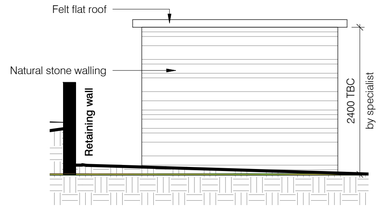

6 Sprinkler West Elevation
1 : 50

No.	Revision	Date	Inits
P01	FIRST ISSUE	02/09/21	MF

Job

KIRKLEES DEMENTIA FACILITY_KNOWL PARK

Drawing

OUT BUILDING ELEVATIONS

Client

KIRKLEES

FRANK SHAW ASSOCIATES LIMITED

ARCHITECTS

Penmore House Hasland Chesterfield Derbyshire S41 0SJ
Tel 01246 233255 www.frankshawassociates.co.uk

Scale	Drawn/Checked
1 : 50@A1	MF
Job Number	**Date**
20017	01/09/21
Drawing Number	**Rev**
20017-FSA-XX-XX-DR-A-2202	P01