This drawing has been prepared specifically for the purpose of obtaining Planning Permission and/or Building Regulation Approval. Its suitability for other purposes, without supplementary details and specifications cannot be guaranteed. The Permissions and/or Approvals are beyond the Architects control, and no guarantee that such will be granted is given or to be inferred by reason of the preparation of this drawing. Only figured dimensions are to be used. All dimensions to be checked on site. This drawing together with the design is the property and copyright of the Architect and must not be reproduced without prior written permission.

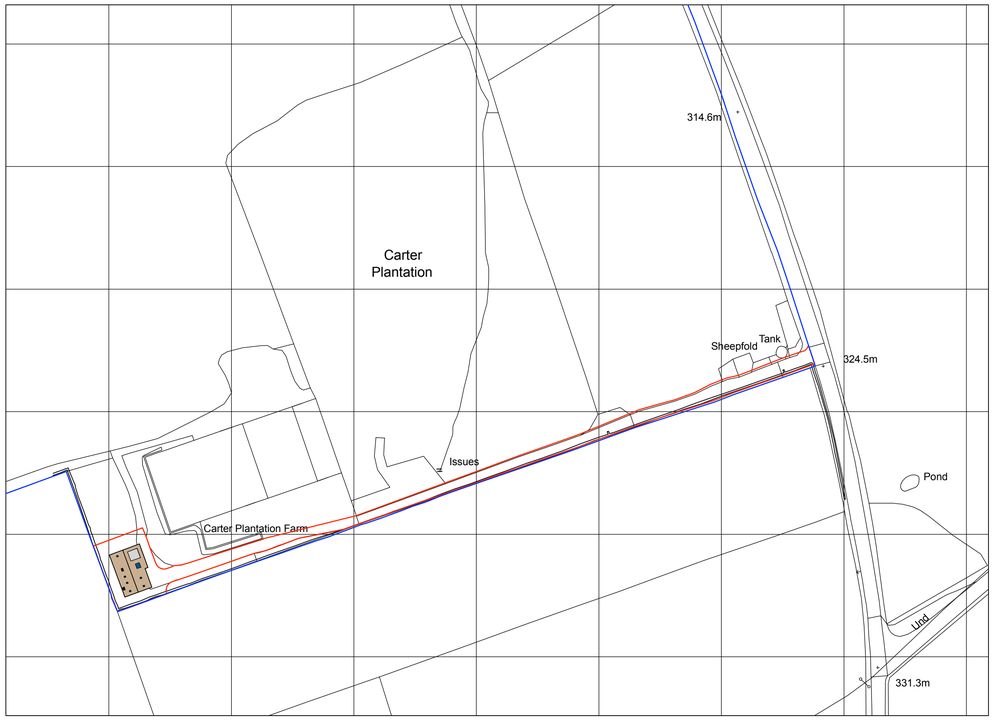

location plan - 1:1250

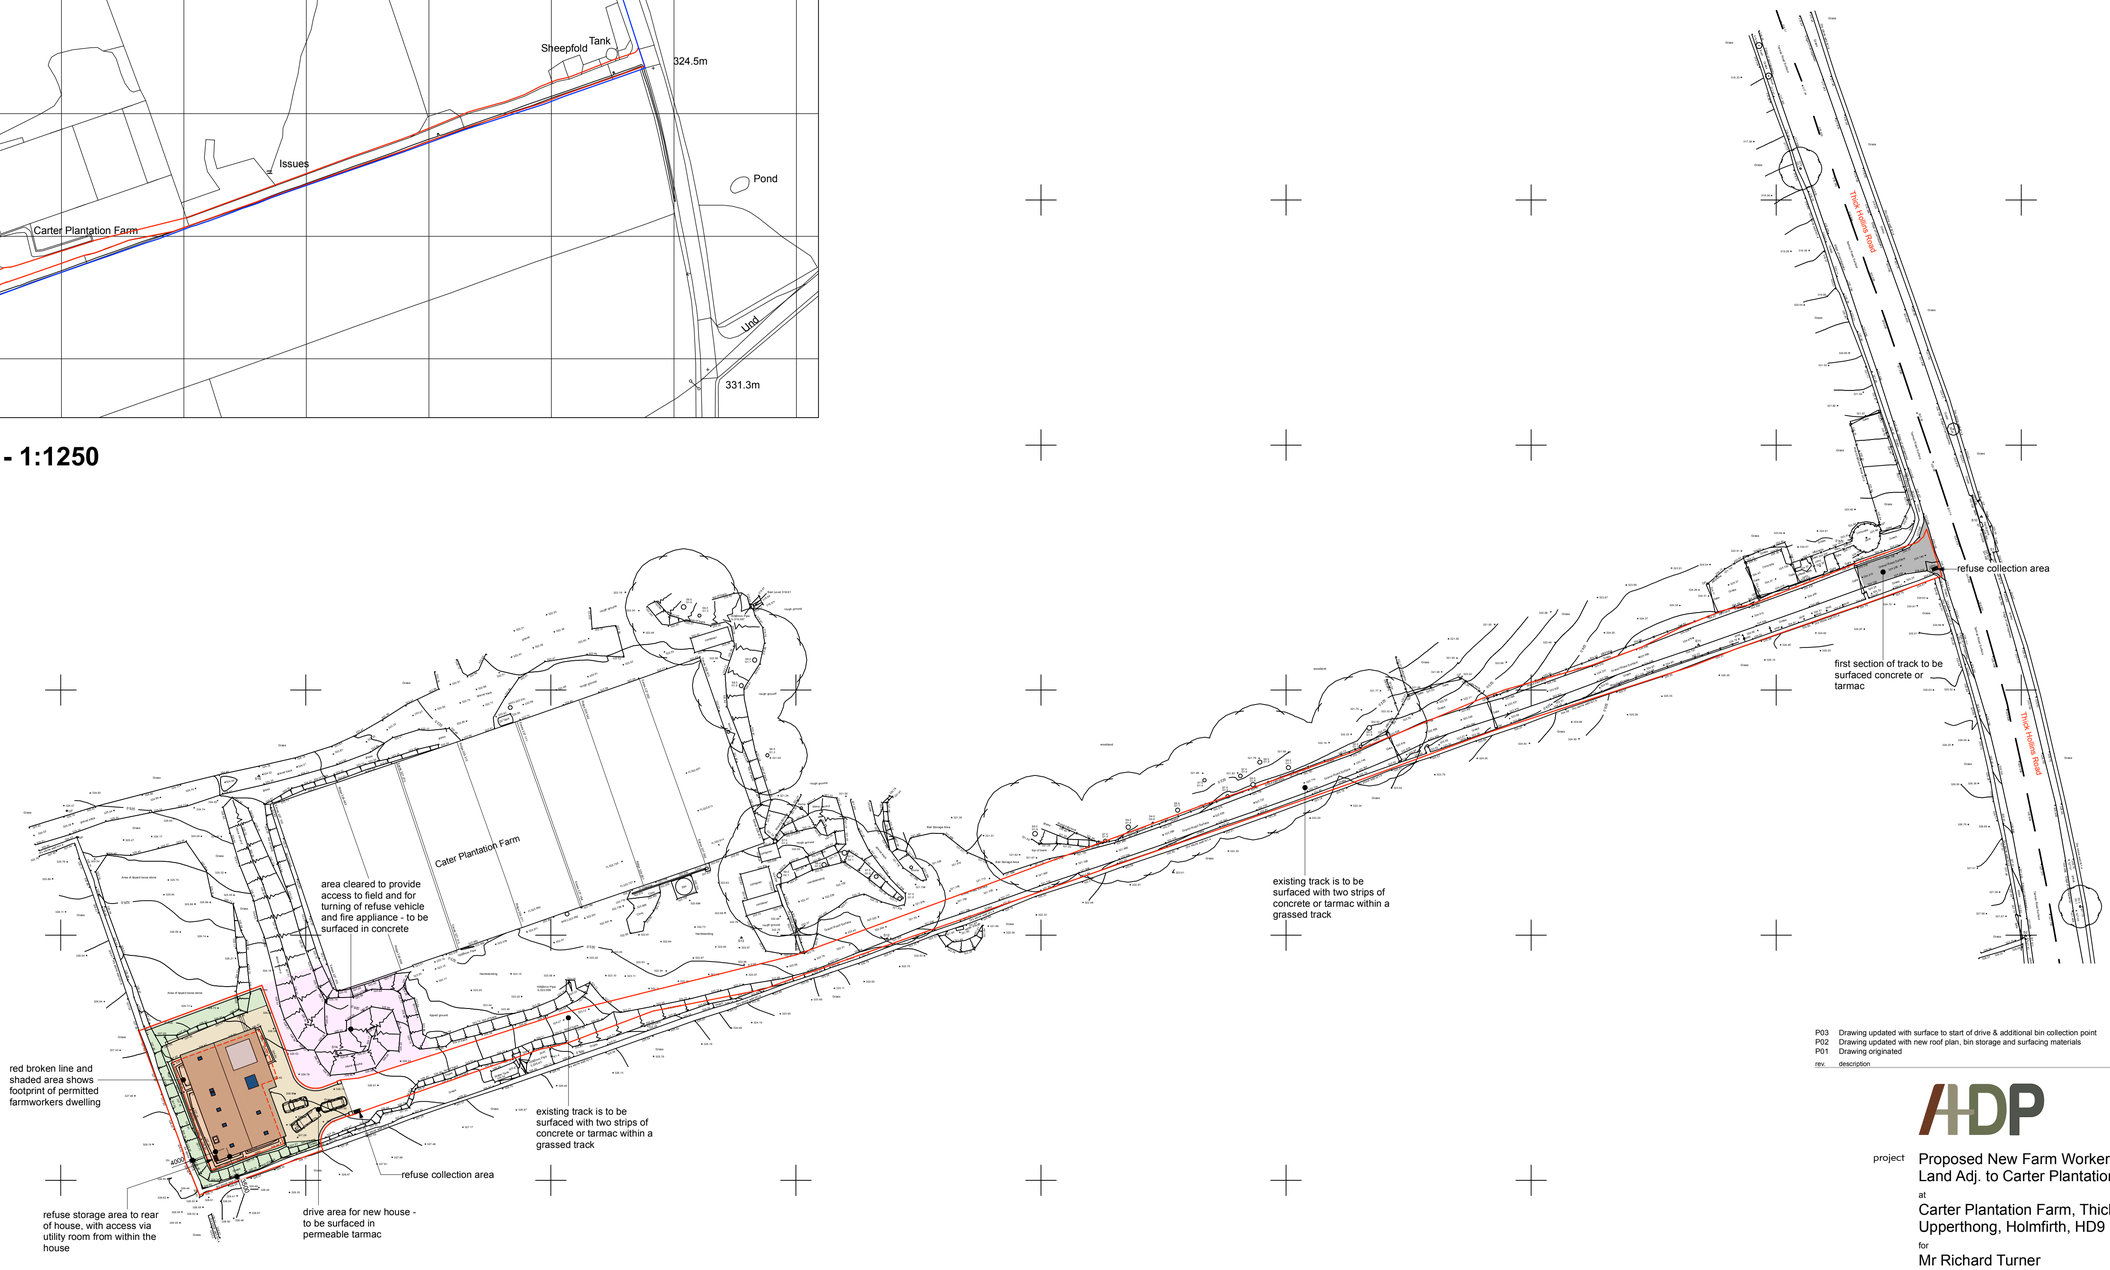

site plan - 1:500

rev.	description	date	drawn	appvd
P03	Drawing updated with surface to start of drive & additional bin collection point	12.04.22	NG	NG
P02	Drawing updated with new roof plan, bin storage and surfacing materials	12.04.22	NG	NG
P01	Drawing originated	18.01.22	NG	NG

project: Proposed New Farm Workers Dwelling at Land Adj. to Carter Plantation Farm
at
Carter Plantation Farm, Thick Hollins Road, Upperthong, Holmfirth, HD9 3XD
for
Mr Richard Turner

title: Site Plan & Location Plan - As Proposed
number: 21086D-03-P03
scale: 1:500 & 1:1250
size: A1

ARCHITECTURE + DESIGN PARTNERSHIP
The Old Police Station 16 Bridge Lane Holmfirth HD9 7AN
T: 01484 685411 E: hello@adp-architects.com
W: www.adp-architects.com
RIBA Chartered Practice