
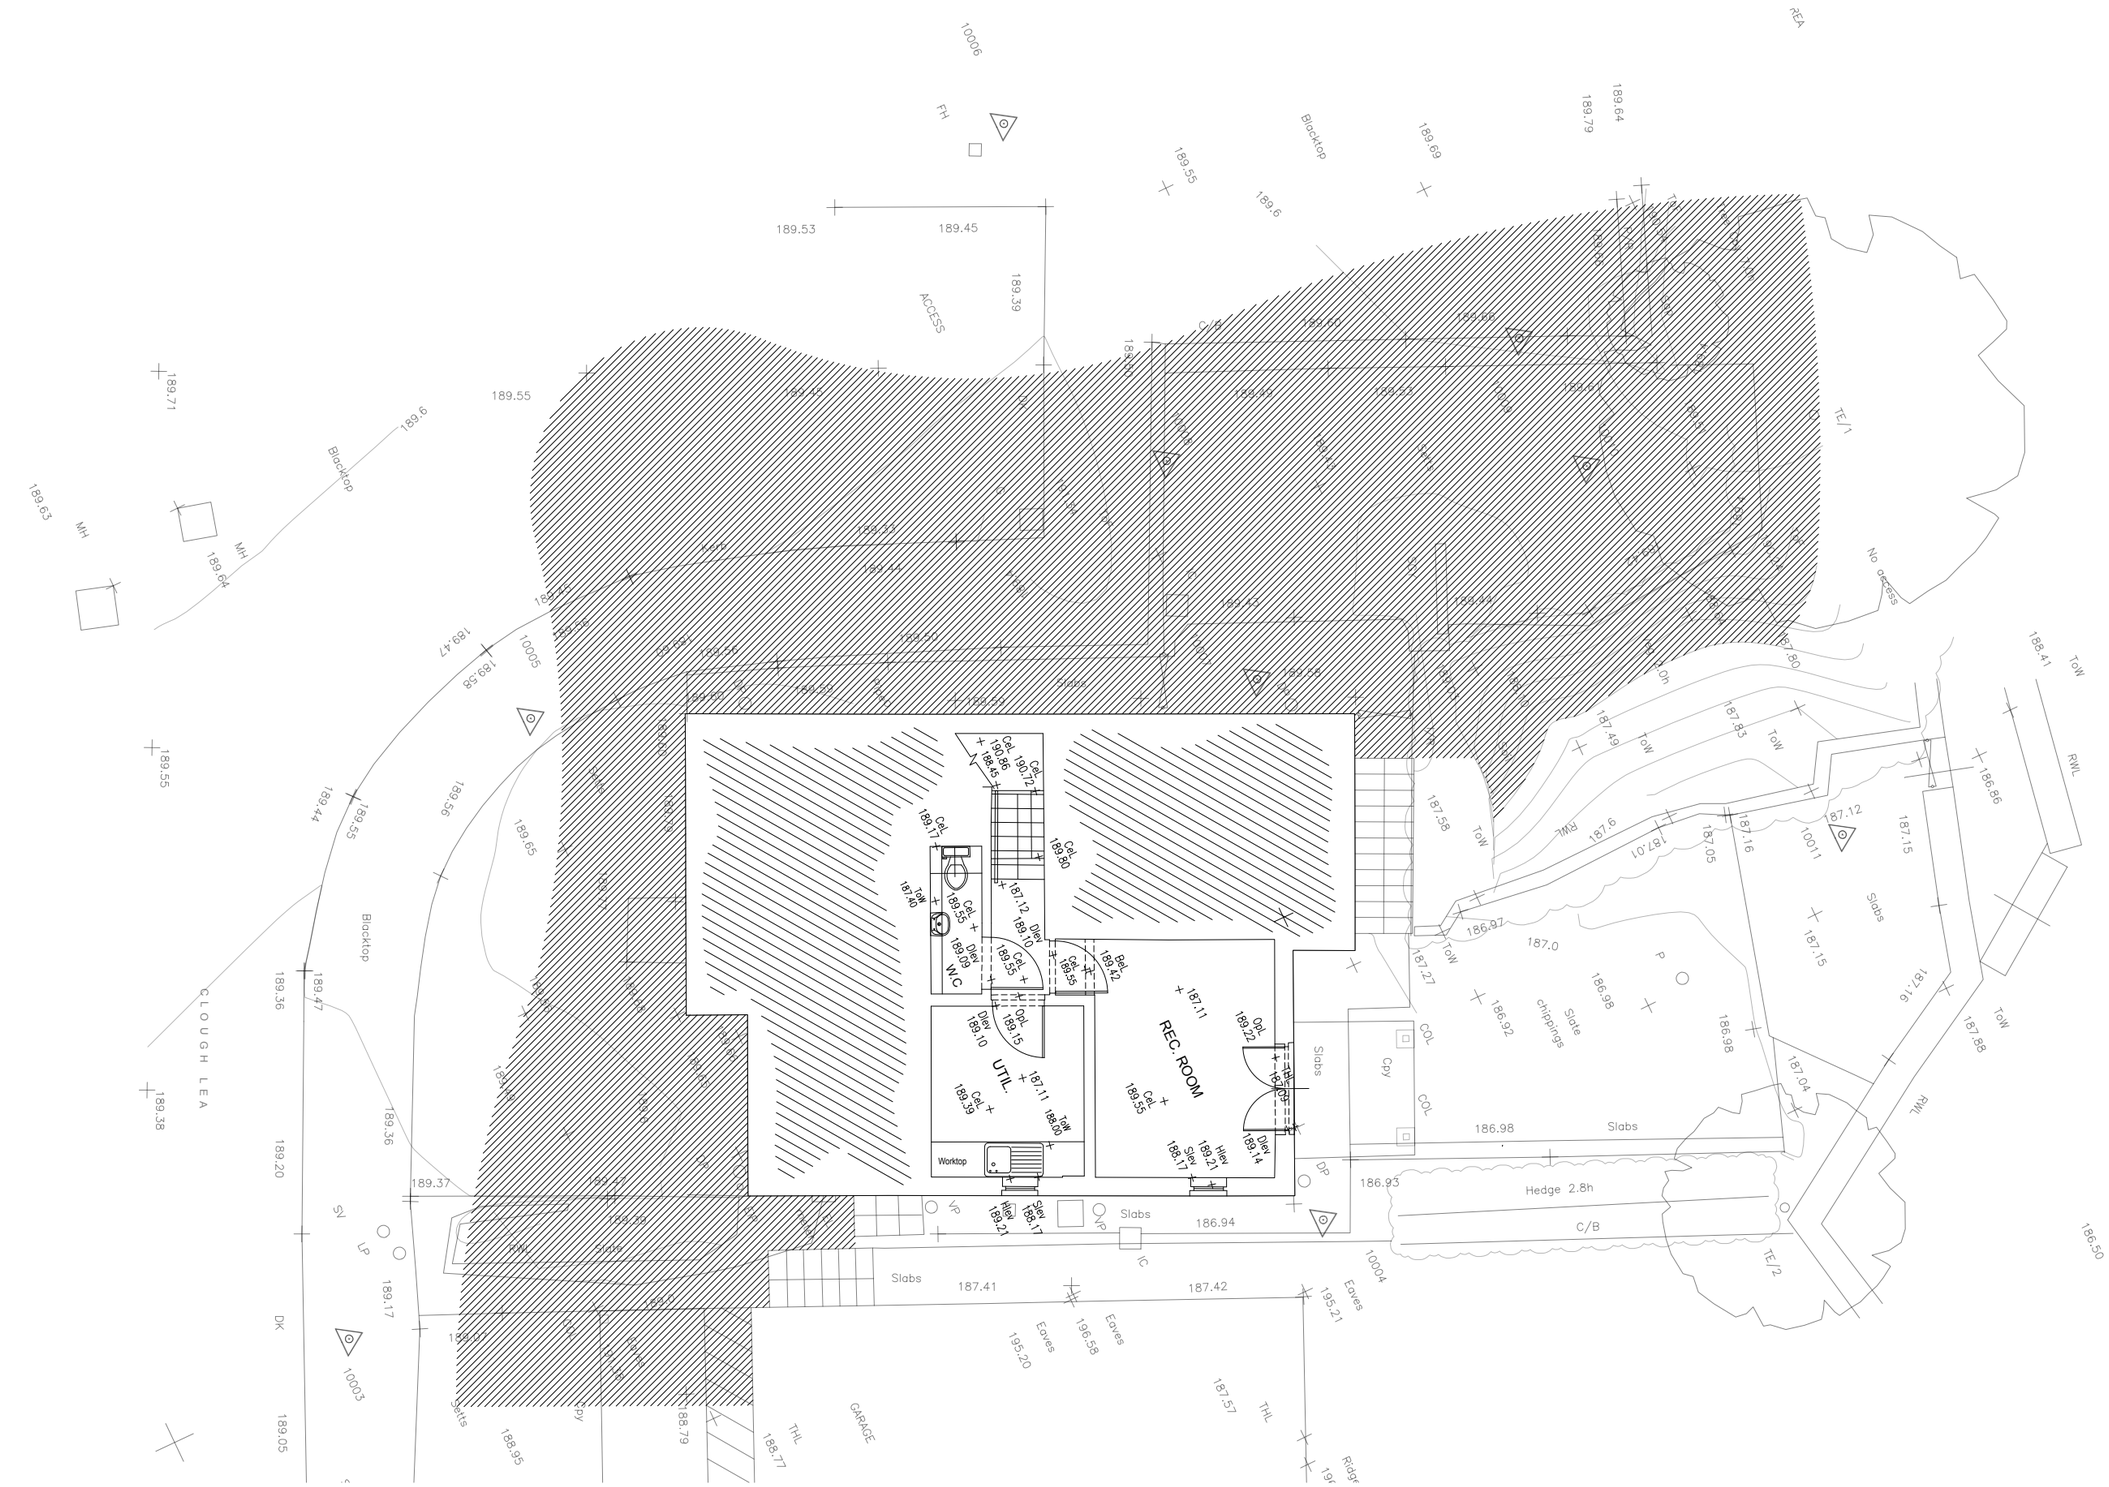


Location Plan

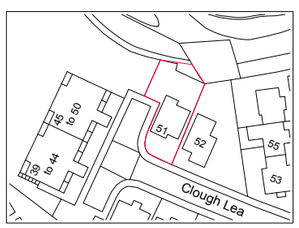

NOTES:

Revisions:

Rev	Note	Date	By
-	-	-	-

0 1m 2m 4m

Rear Extension,
51 Clough Lea, Marsden,
Huddersfield, HD7 6DN
.

Existing
Lower Ground Floor Plan

21 023_00_005

Revison .

Date Issued February 2022

FOR INFORMATION

1:100@A3

Drawn by: RW

Checked by: RW

HAMER WAY
Master Planning | Architecture | Interior Design

RIBA Chartered Practice

This drawing and or the building works depicted are the copyright of Hamer Way, and may not be reproduced or amended except by written permission. No liability will be accepted for amendments made by others. All site dimensions shall be verified by the contractor onsite prior to work commencing. Only work to written dimensions.

© HamerWay 2021