
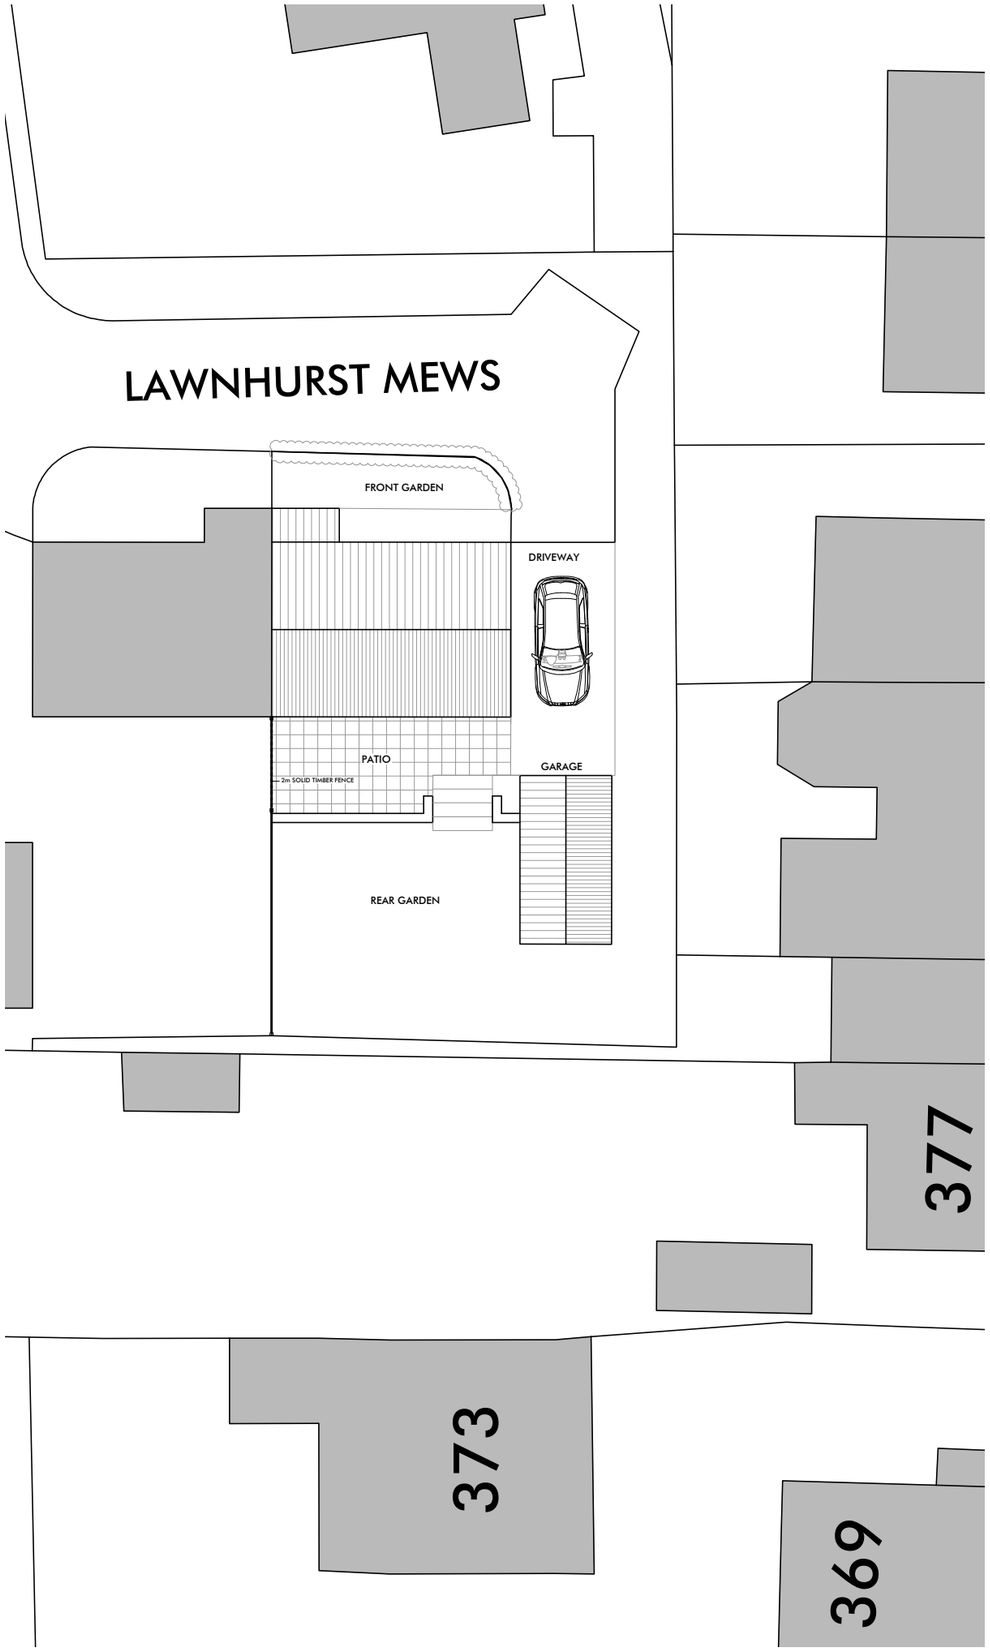


EXISTING SITE PLAN

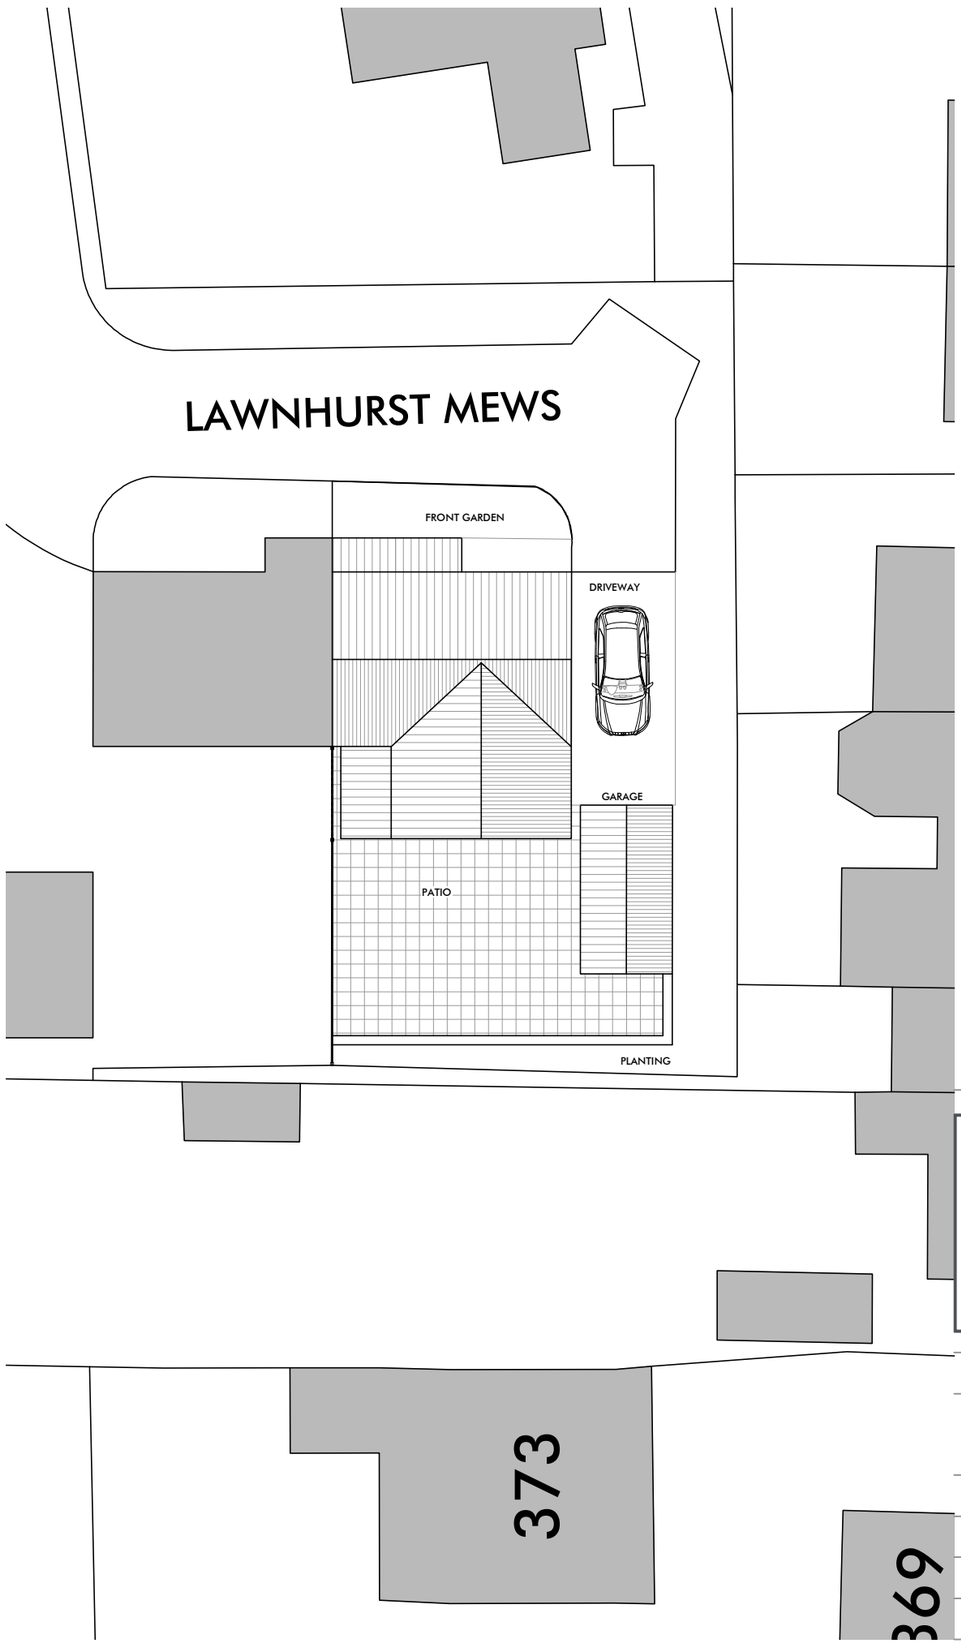

PROPOSED SITE PLAN

REV:	DATE:	DESC:
-	-	-

SK DESIGN

The Nook
Lingwell Gate Lane
Lofthouse
Wakefield
WF3 3JU

T: 01924 835600
M: 07767 774257

W: www.sk-design.co.uk
E: info@sk-design.co.uk

CLIENT:	MRS S HUSSAIN		
PROJECT:	5 LAWNHURST MEWS , DEWSBURY, WF13 4TB		
DRAWING TITLE:	SITE PLANS		
PROJECT REF:	2022-058		
DRAWING NO:	300	**REVISION:**	-
SCALE:	1:200 @ A3	**DATE:**	FEB 2022

SMARTER PLANNING CHAMPION

partner LABC