

1:1250 0 10m 20m 50m

1:500 0 5m 10m 20m

1:200 0m 2m 4m

1:100 0 1m 2m

1:50 0 0.5m 1m 2m

1:20 0 0.5m

1:10 0 0.1 0.2 0.3


1. Site Location Plan

Scale 1:1250



2. Existing Site Layout

Scale 1:500

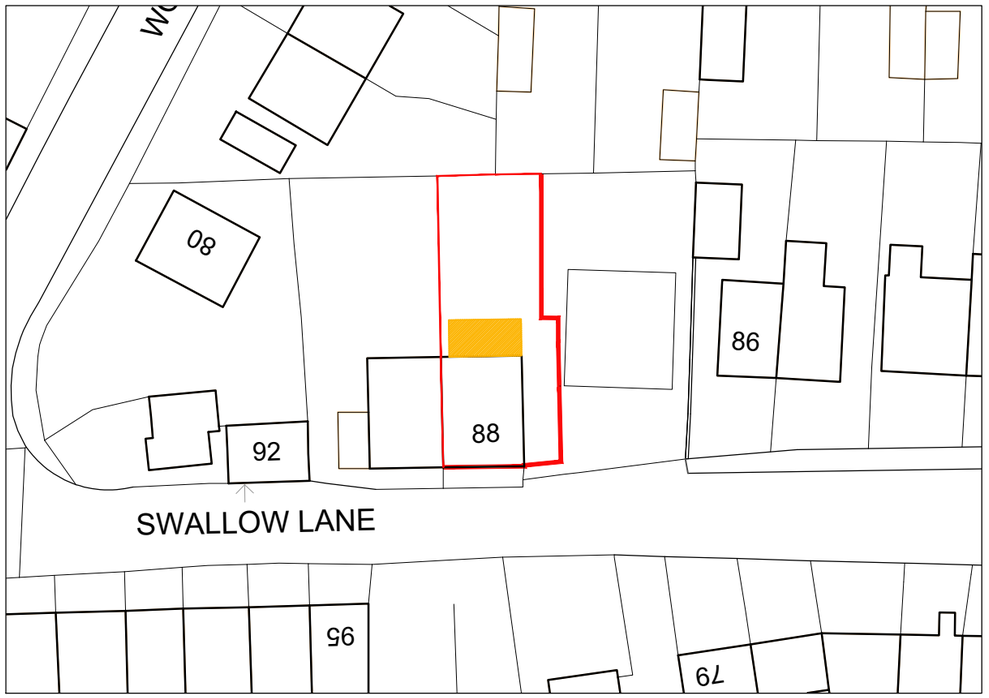

3. Proposed Site Layout

Scale 1:500

drawmyextension.co.uk

DME Group Ltd
21A Phoebe Lane Industrial Estate,
Phoebe Lane, Halifax, HX3 9EX

T:+44 (0)300 303 3168
E: hello@drawmyextension.co.uk
W:www.drawmyextension.co.uk

All work to be carried out in accordance with the requirements of the Building Regulations and the Water Authority Regulations currently in force.

Do not scale from this drawing. DME Group to be notified of any discrepancies.

Verify relevant dimensions on site before commencing work or preparing shop drawings.

This drawing is copyright.

PROJECT

Single Storey Extension
88 Swallow Lane
Golcar
HD7 4NB

DRAWING TITLE

Site Plans

PROJECT NO.	DRAWING. NO.	REVISION
21183	01	

STATUS PLANNING SUBMISSION

SCALE Varies @ A3 DATE March 22 DRAWN