

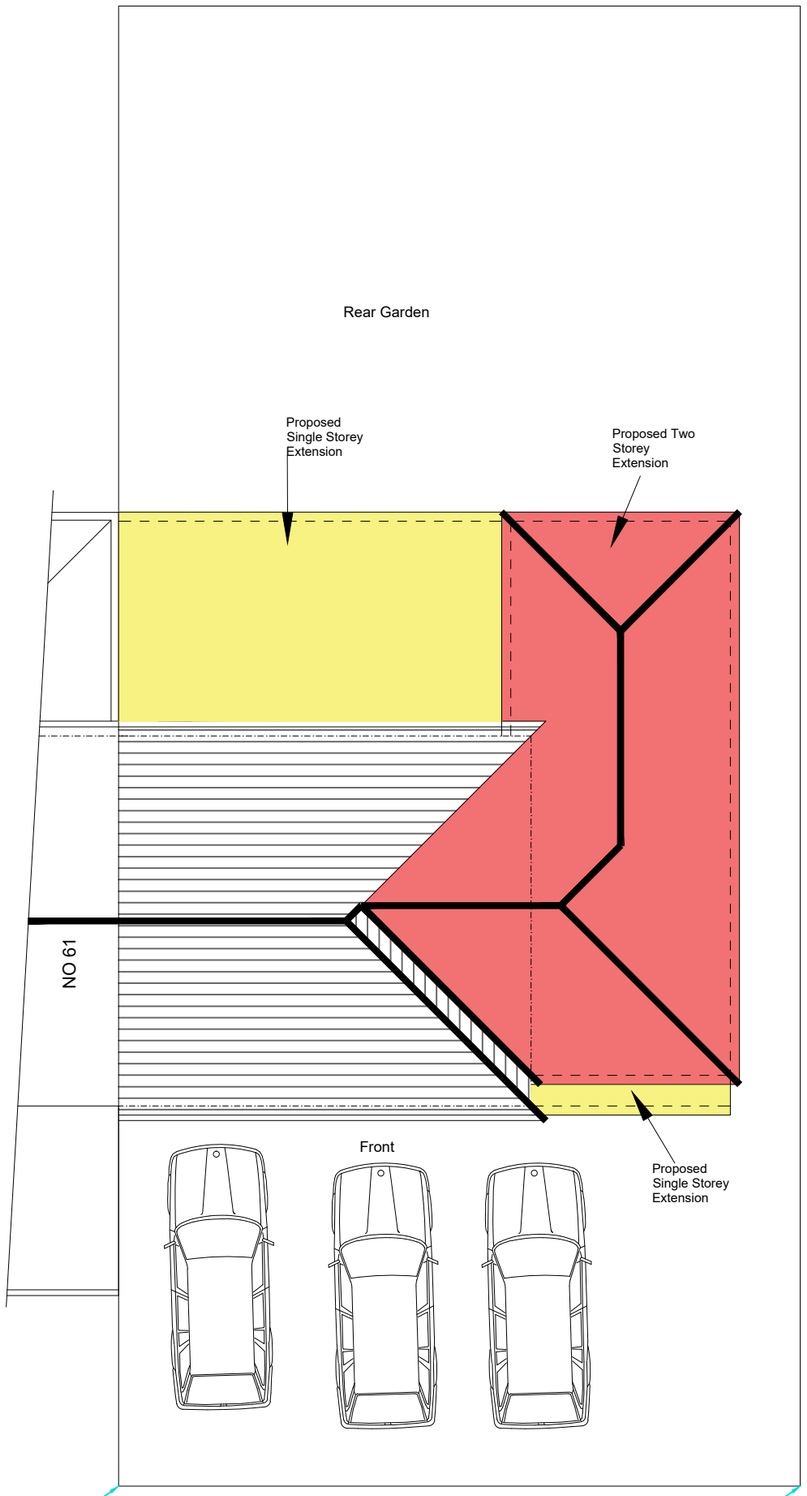


SITE PLANS
SCALE 1:200

PROPOSED SITE PLAN

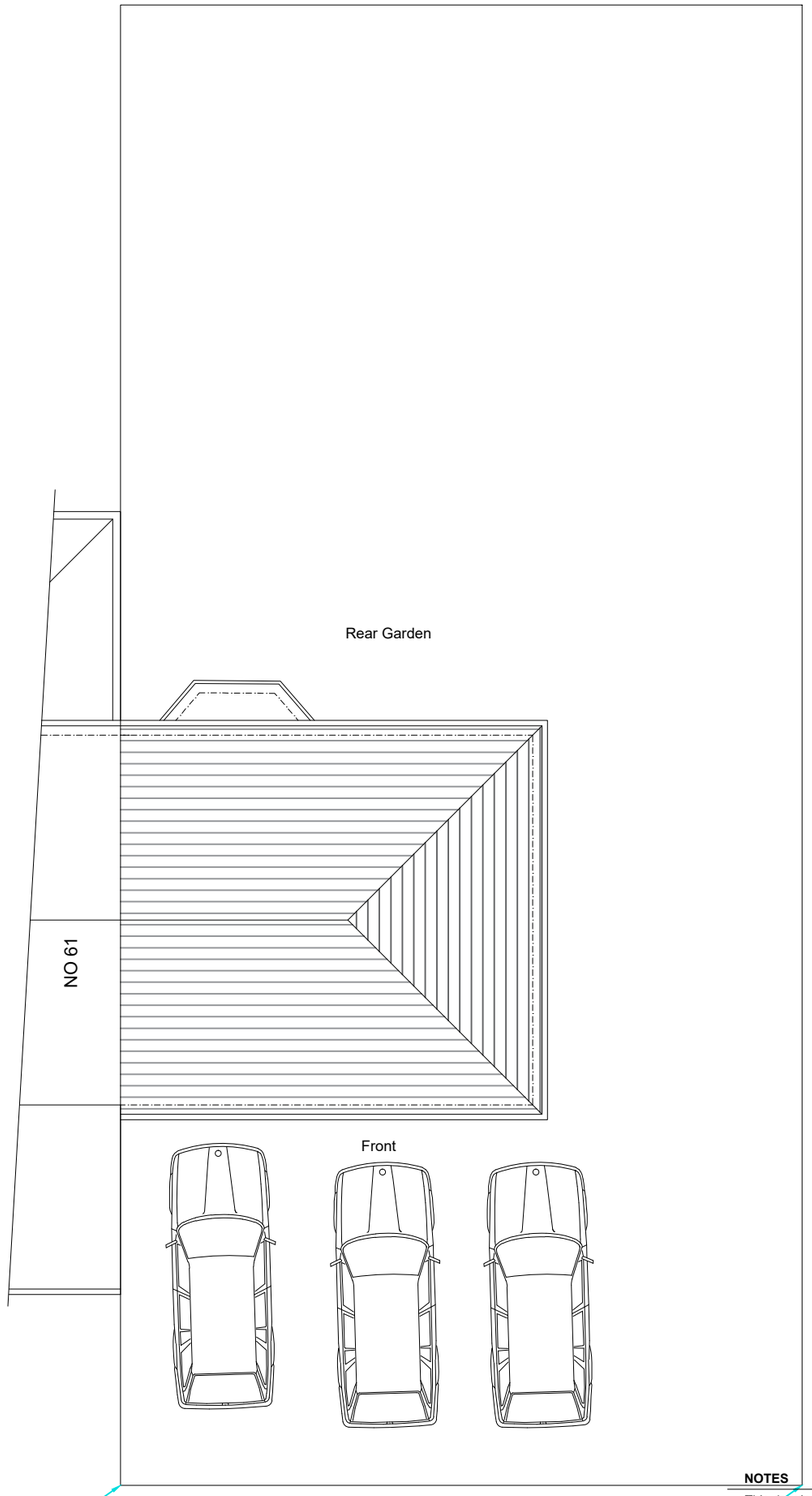

EXISTING SITE PLAN

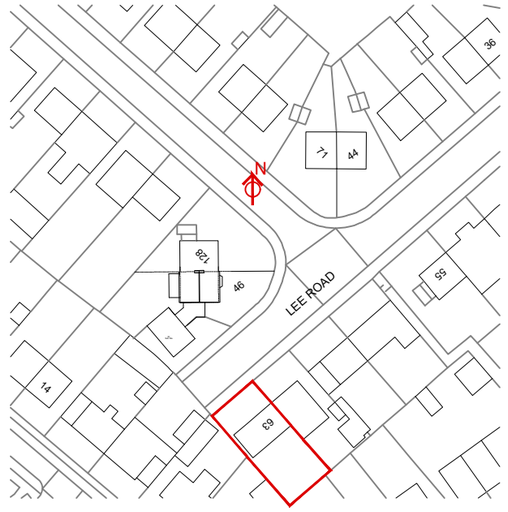

LOCATION PLAN
SCALE 1:1250

NOTES

This drawing is subject to a detailed building and site survey, therefore no guarantee of its accuracy can be given.
This drawing has been draughted in accordance with the clients design requirements.
All areas are approximate and are subject to a detailed building and site survey and further design development.
All dimensions should be checked prior to commencement of construction on site. Measurements should not be taken off the drawing.

Rev	Revision	Date

JOB
PROPOSED SINGLE STOREY REAR AND TWO STOREY TO SDIE EXTENSION

ADDRESS

63 LEE ROAD
DEWSBURY
WF13 3BE

MR TOYYUBA KOSAR

DATE	SCALE	SHEET	
11.03.22	1:1250 /1:100	1@A3	