



South Elevation

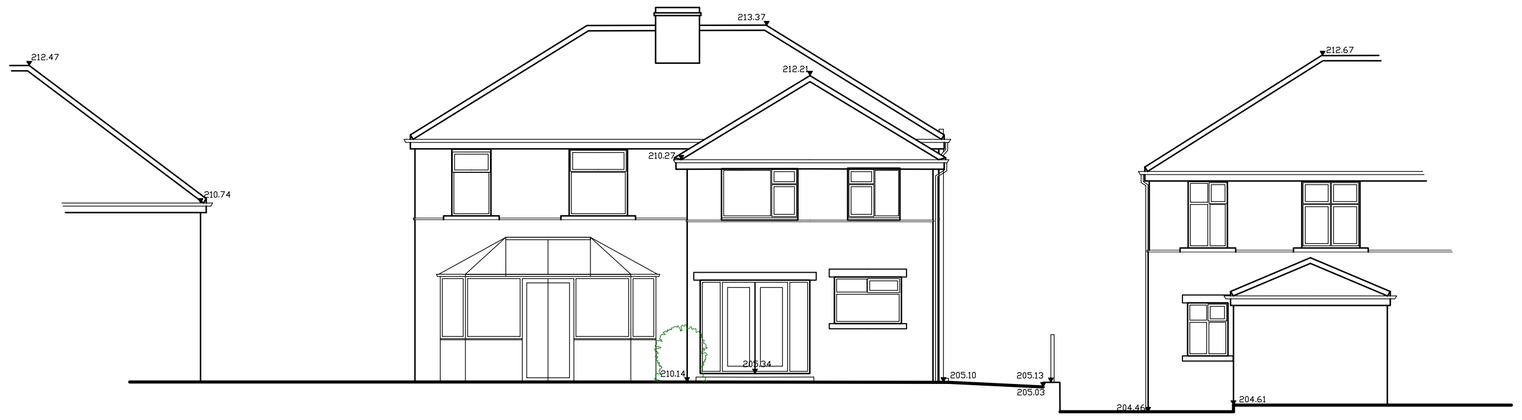



North Elevation




East Elevation

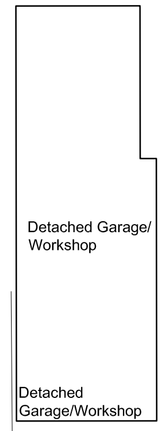

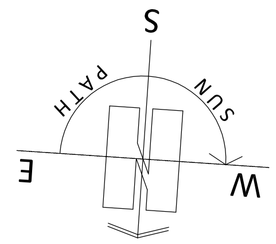

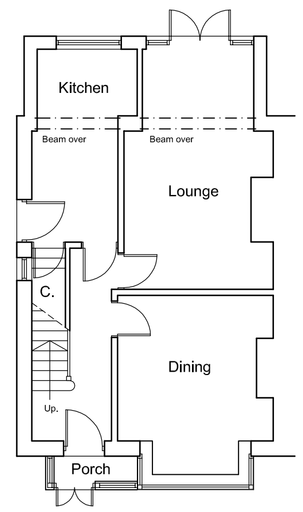

Ground Floor Plan

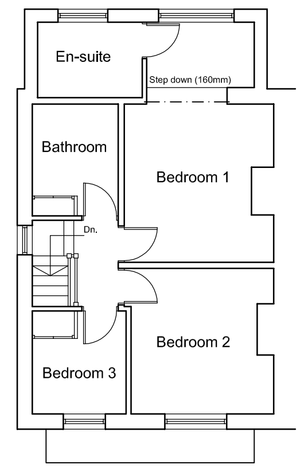

First Floor Plan

1:100

1m 2 3 4 5 6 7 8 9 10

PAUL MATTHEWS ARCHITECTURAL Ltd

ARCHITECTURE | PLANNING | DESIGN

Malkin Farm
Brow Lane
Holmfirth
HD9 2RJ
07946872499
paul@paulmatthewsarchitectural.co.uk
www.paulmatthewsarchitectural.co.uk

Company Registration Number: 09898149 – Company Registered in England and Wales

Project
Erection of Single Storey Side Extension & Erection of Ancillary Outbuilding (Permitted Development) at 115 Kaye Lane Almondbury Huddersfield HD5 8XT

Client
Mr & Mrs S Foster

Drawing Title/Issue
Existing Plans and Elevations

scale	date	sheet size	dwg. no.
1:100	07/2021	A1	21/696/SC1/03b

Do not scale from drawing, use figured dimensions only.

All dimensions must be checked and verified on site prior to commencement of works and architect to be notified of any discrepancies.

The copyright for these drawings remains the property of Paul MatthewsArchitectural Ltd. They must not be reproduced in any way without prior written consent from the originator (Paul MatthewsArchitecturalLtd).