
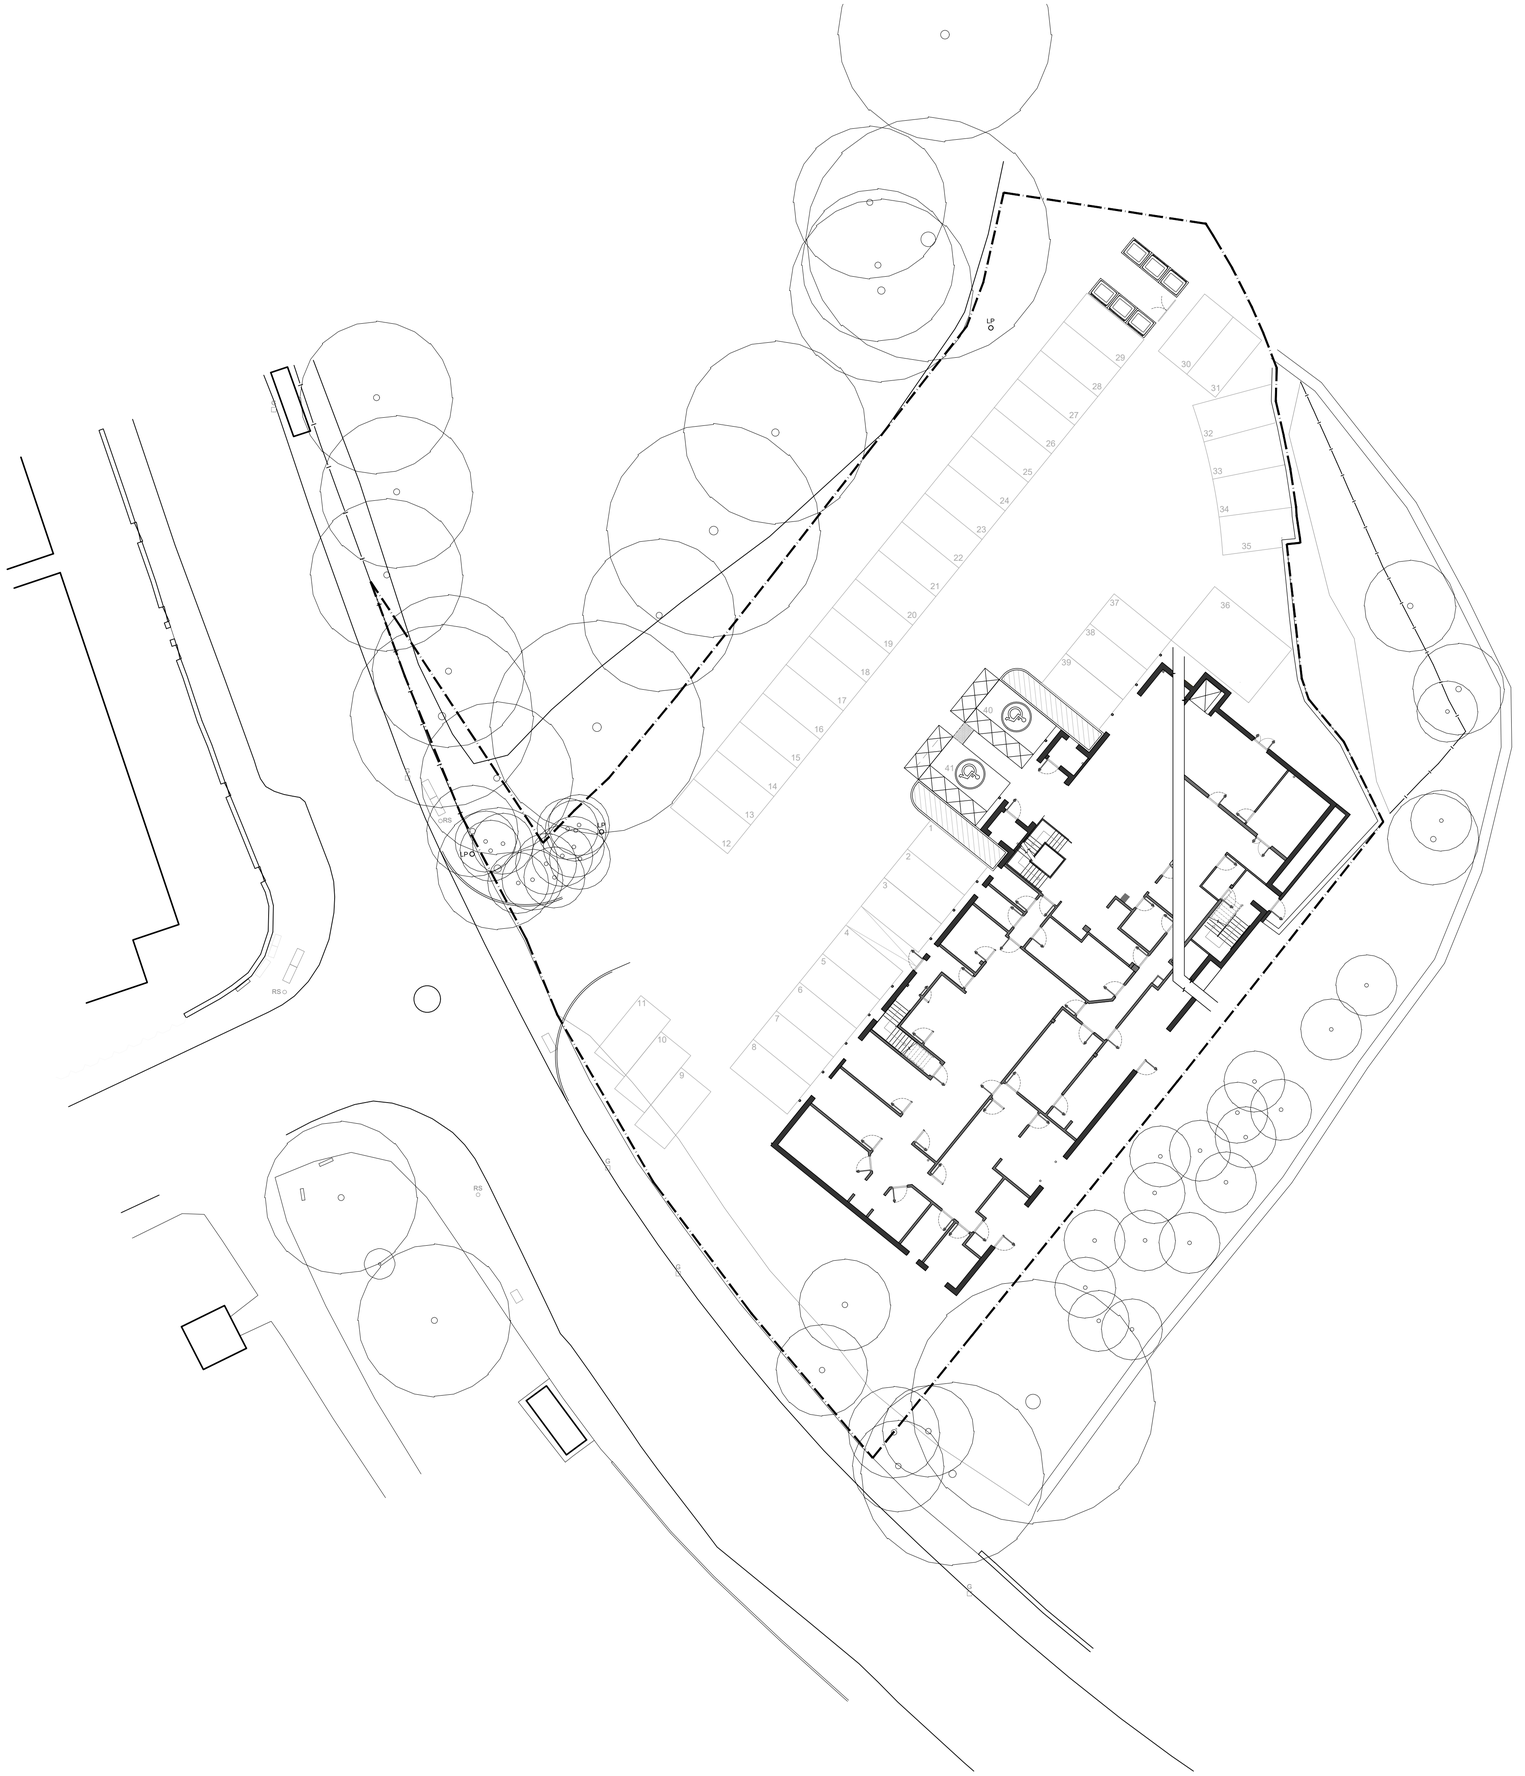


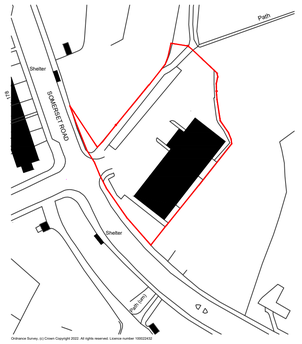

Site Location Plan
1:1250 @ A1 / 1:2500 @ A3

DO NOT SCALE FROM THIS DRAWING

Notes

All dimensions to be checked on site

Any discrepancies to be reported immediately to the Architect

Drawing to be read in conjunction with all relevant design information, including Architects, Services, Civil and Structural Engineers drawings

All existing site, tree, building and survey information has been compiled from different sources, including information supplied by third parties

NOT FOR CONSTRUCTION

Drawing Notes:

Dot-dash line indicates the approximate extent of the site boundary

C1094 001 Rev 0

TITLE EXISTING DRAWING
SITE PLAN
SITE LOCATION PLAN

SCALE 1:200 @ A1 / 1:400 @ A3

PLANNING

PROJECT EXTENSION TO
DONALDSON'S VETERINARY HOSPITAL
SOMERSET ROAD,
ALMONDBURY
HUDDERSFIELD
HD5 8HN

CLIENT DONALDSON'S VETS LTD

DAWSON WILLIAMSON
ARCHITECTS
Bradford Edinburgh
01274 551 300
info@dawsonwilliamson.co.uk
CIAT
RIBA

THE DETAILS SHOWN ON THIS DRAWING ARE CONFIDENTIAL & THE DRAWING IS THE EXCLUSIVE PROPERTY OF DAWSON WILLIAMSON LTD. NO USE, COPY OR DISCLOSURE OF THE DRAWING MAY BE MADE WITHOUT OUR PERMISSION & THE DRAWING MUST BE RETURNED TO DAWSON WILLIAMSON LTD WHEN REQUIRED.
©Dawson Williamson Ltd 2021