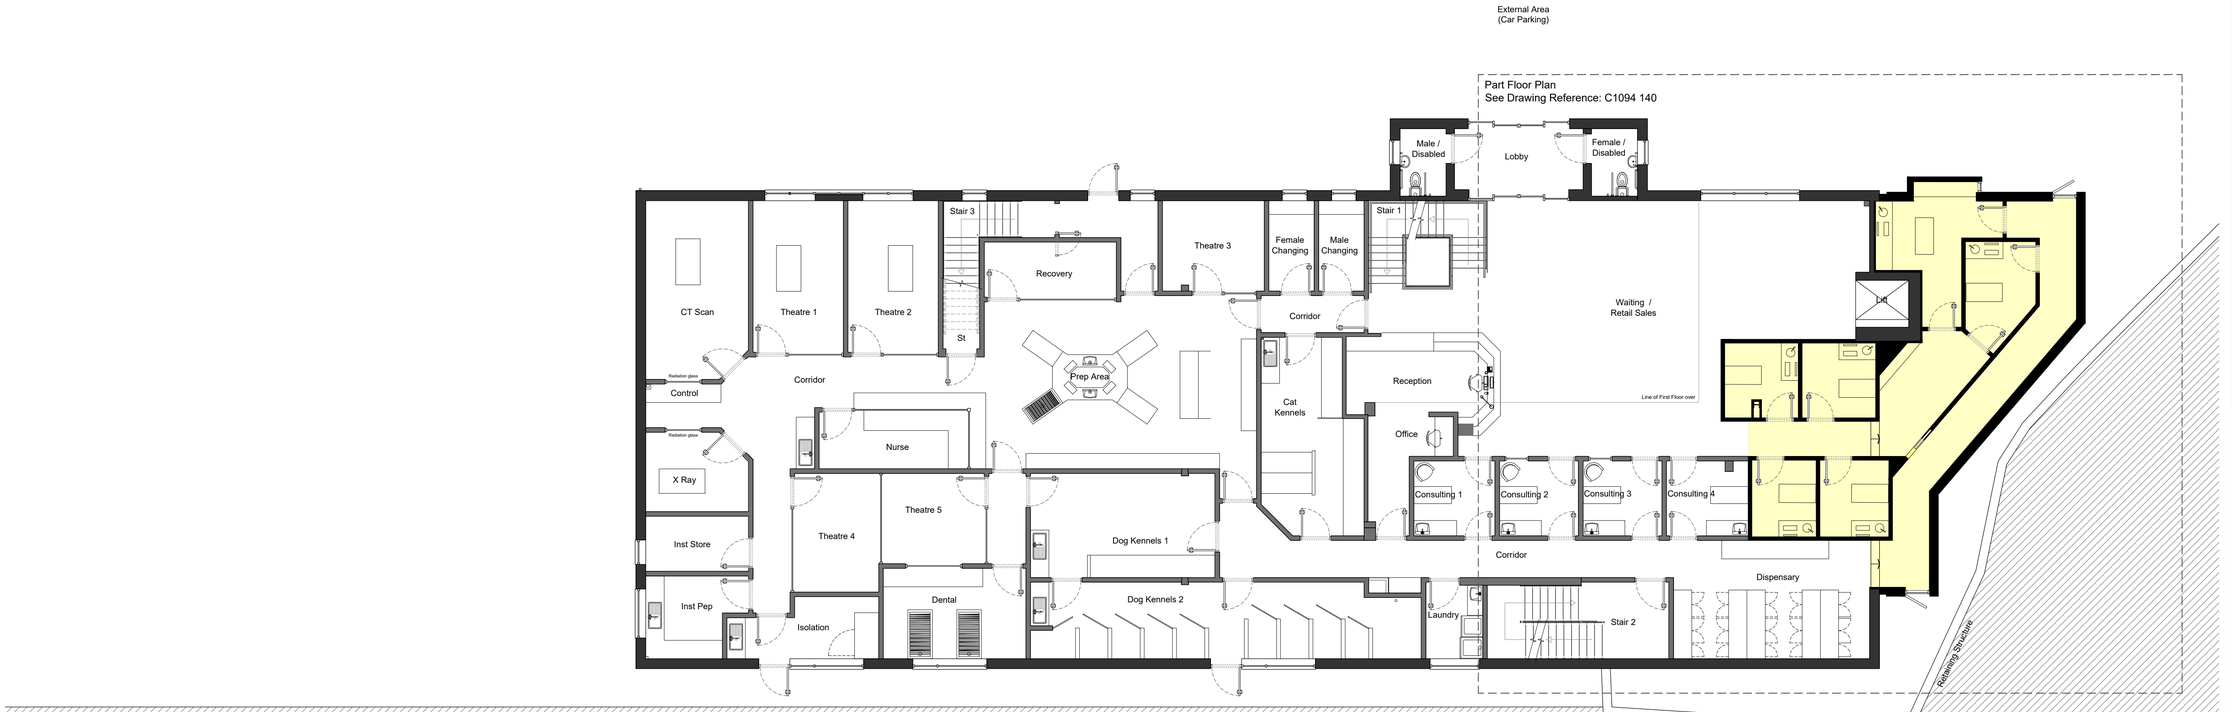


DO NOT SCALE FROM THIS DRAWING

Notes

All dimensions to be checked on site

Any discrepancies to be reported immediately to the Architect

Drawing to be read in conjunction with all relevant design information, including Architects, Services, Civil and Structural Engineers drawings

All existing site, tree, building and survey information has been compiled from different sources, including information supplied by third parties

NOT FOR CONSTRUCTION

Drawing Notes:

Drawing reflects the existing internal layout of the building which was approved as part of planning application ref: 2019/70/90408/W

Yellow hatch indicates the extent of the proposition
Gross internal area (Proposition) = 82 sq.m
Gross internal area (Extension) = 54 sq.m

Hatched area indicates approximate extent of retained land

Rev 1 2022.06.23	Drawing scale updated to 1:100 at request of Local Authority

C1094 110 Rev 1

TITLE PROPOSED DRAWING
FLOOR PLAN
GROUND FLOOR LEVEL

SCALE 1:100 @ A1 / 1:200 @ A3

PLANNING

PROJECT EXTENSION TO
DONALDSON'S VETERINARY HOSPITAL
SOMERSET ROAD,
ALMONDBURY
HUDDERSFIELD
HD5 8HN

CLIENT DONALDSON'S VETS LTD

DAWSON WILLIAMSON
ARCHITECTS
Bradford Edinburgh
01274 551 300
info@dawsonwilliamson.co.uk

THE DETAILS SHOWN ON THIS DRAWING ARE CONFIDENTIAL & THE DRAWING IS THE EXCLUSIVE PROPERTY OF DAWSON WILLIAMSON LTD. NO USE, COPY OR DISCLOSURE OF THE DRAWING MAY BE MADE WITHOUT OUR PERMISSION & THE DRAWING MUST BE RETURNED TO DAWSON WILLIAMSON LTD WHEN REQUIRED.
© Dawson Williamson Ltd 2021