

THIS DRAWING IS PROTECTED BY COPYRIGHT AND MUST NOT BE COPIED OR REMOVED WITHOUT THE WRITTEN CONSENT OF ARCTIC ASSOCIATES LTD ©
NO DIMENSIONS ARE TO BE SCALED FROM THIS DRAWING.
ALL DIMENSIONS AND SIZES TO BE CHECKED ON SITE.


DESIGN NOTES:

1. New double glazed bi folding doors. Frame to match exiting PVCu windows and doors.
2. New obscured glass double glazed window. Frame to match exiting PVCu windows and doors.
3. New roof light in existing roof.

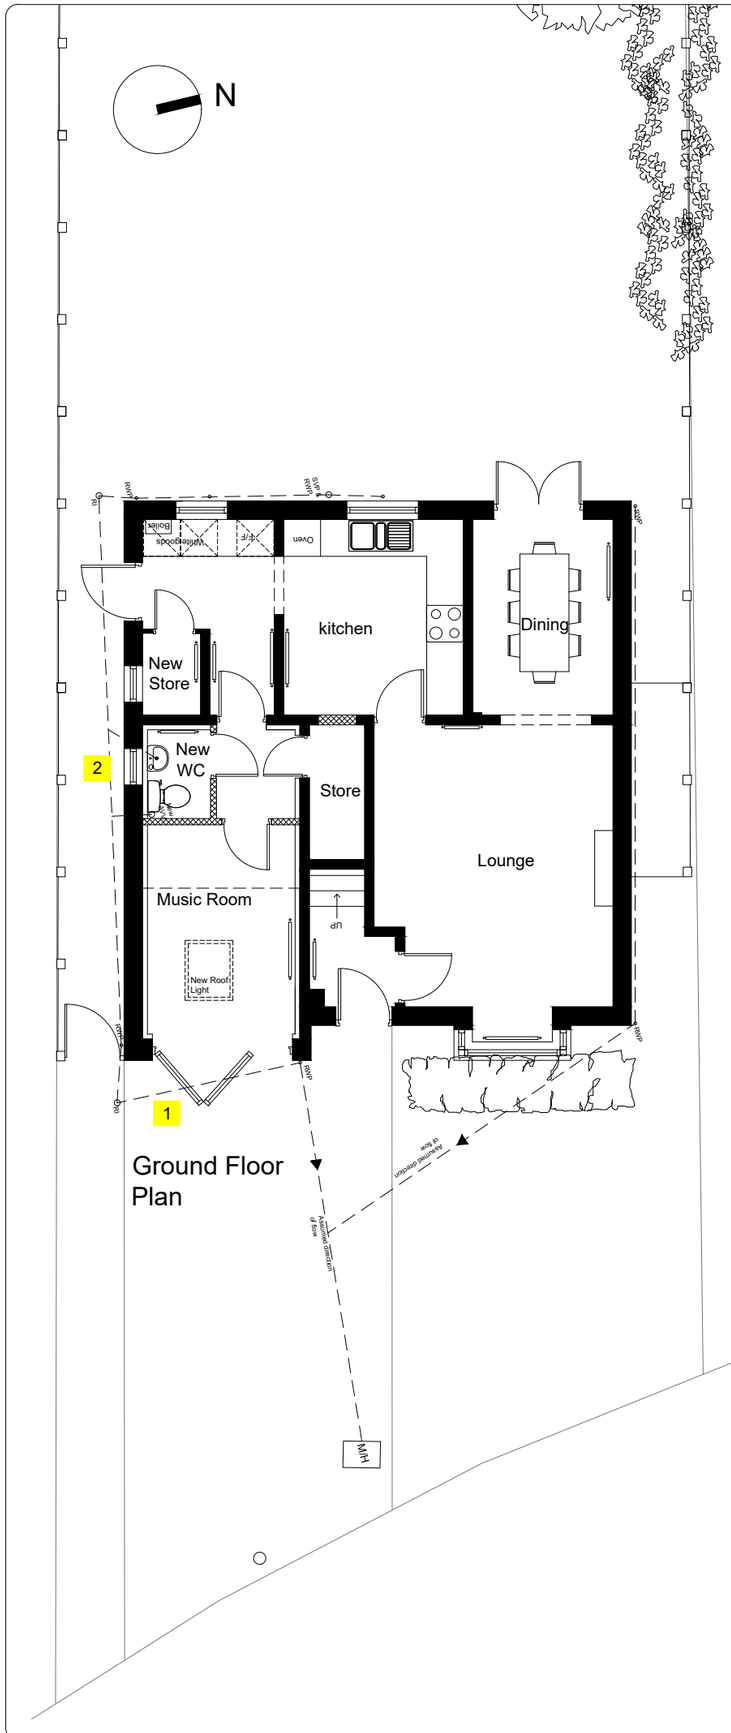

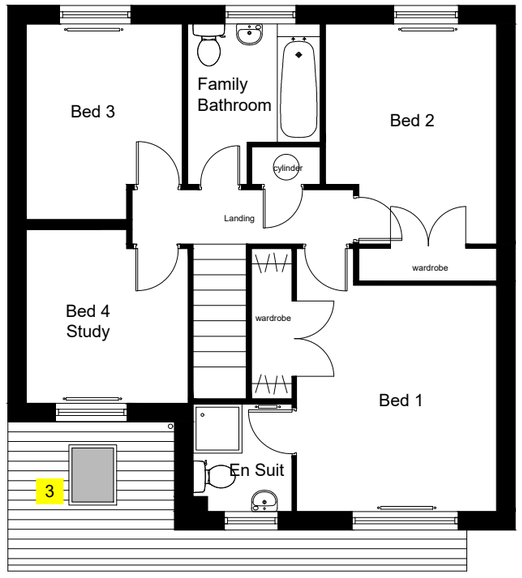

First Floor Plan

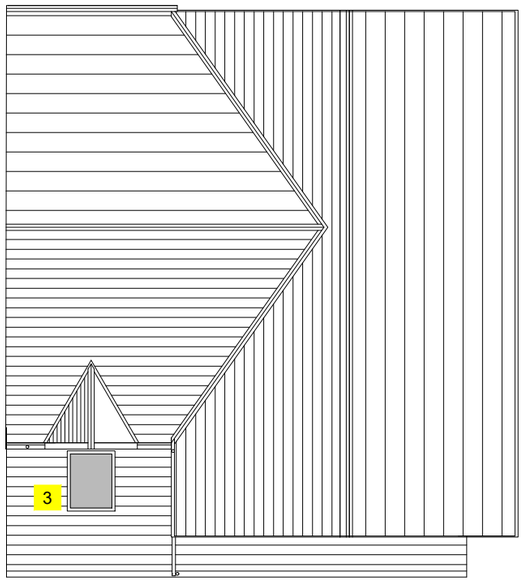

Roof Plan

Job

23 Helted Way, Almondbury
Huddersfield, HD5 8XZ

Drawing Title

Proposed Plans

Date	Scale@A3	Rev
June 2022	1: 100	
Drawing No.	Drawn by	Checked
4475-PL-03	DA	RCT

ARCTIC ASSOCIATES LTD
33 Queen Street
Morley
Leeds, LS27 8EE
T: 0113 253 7040
design@arctic-associates.co.uk
www.arctic-associates.co.uk
intervention conservation regeneration