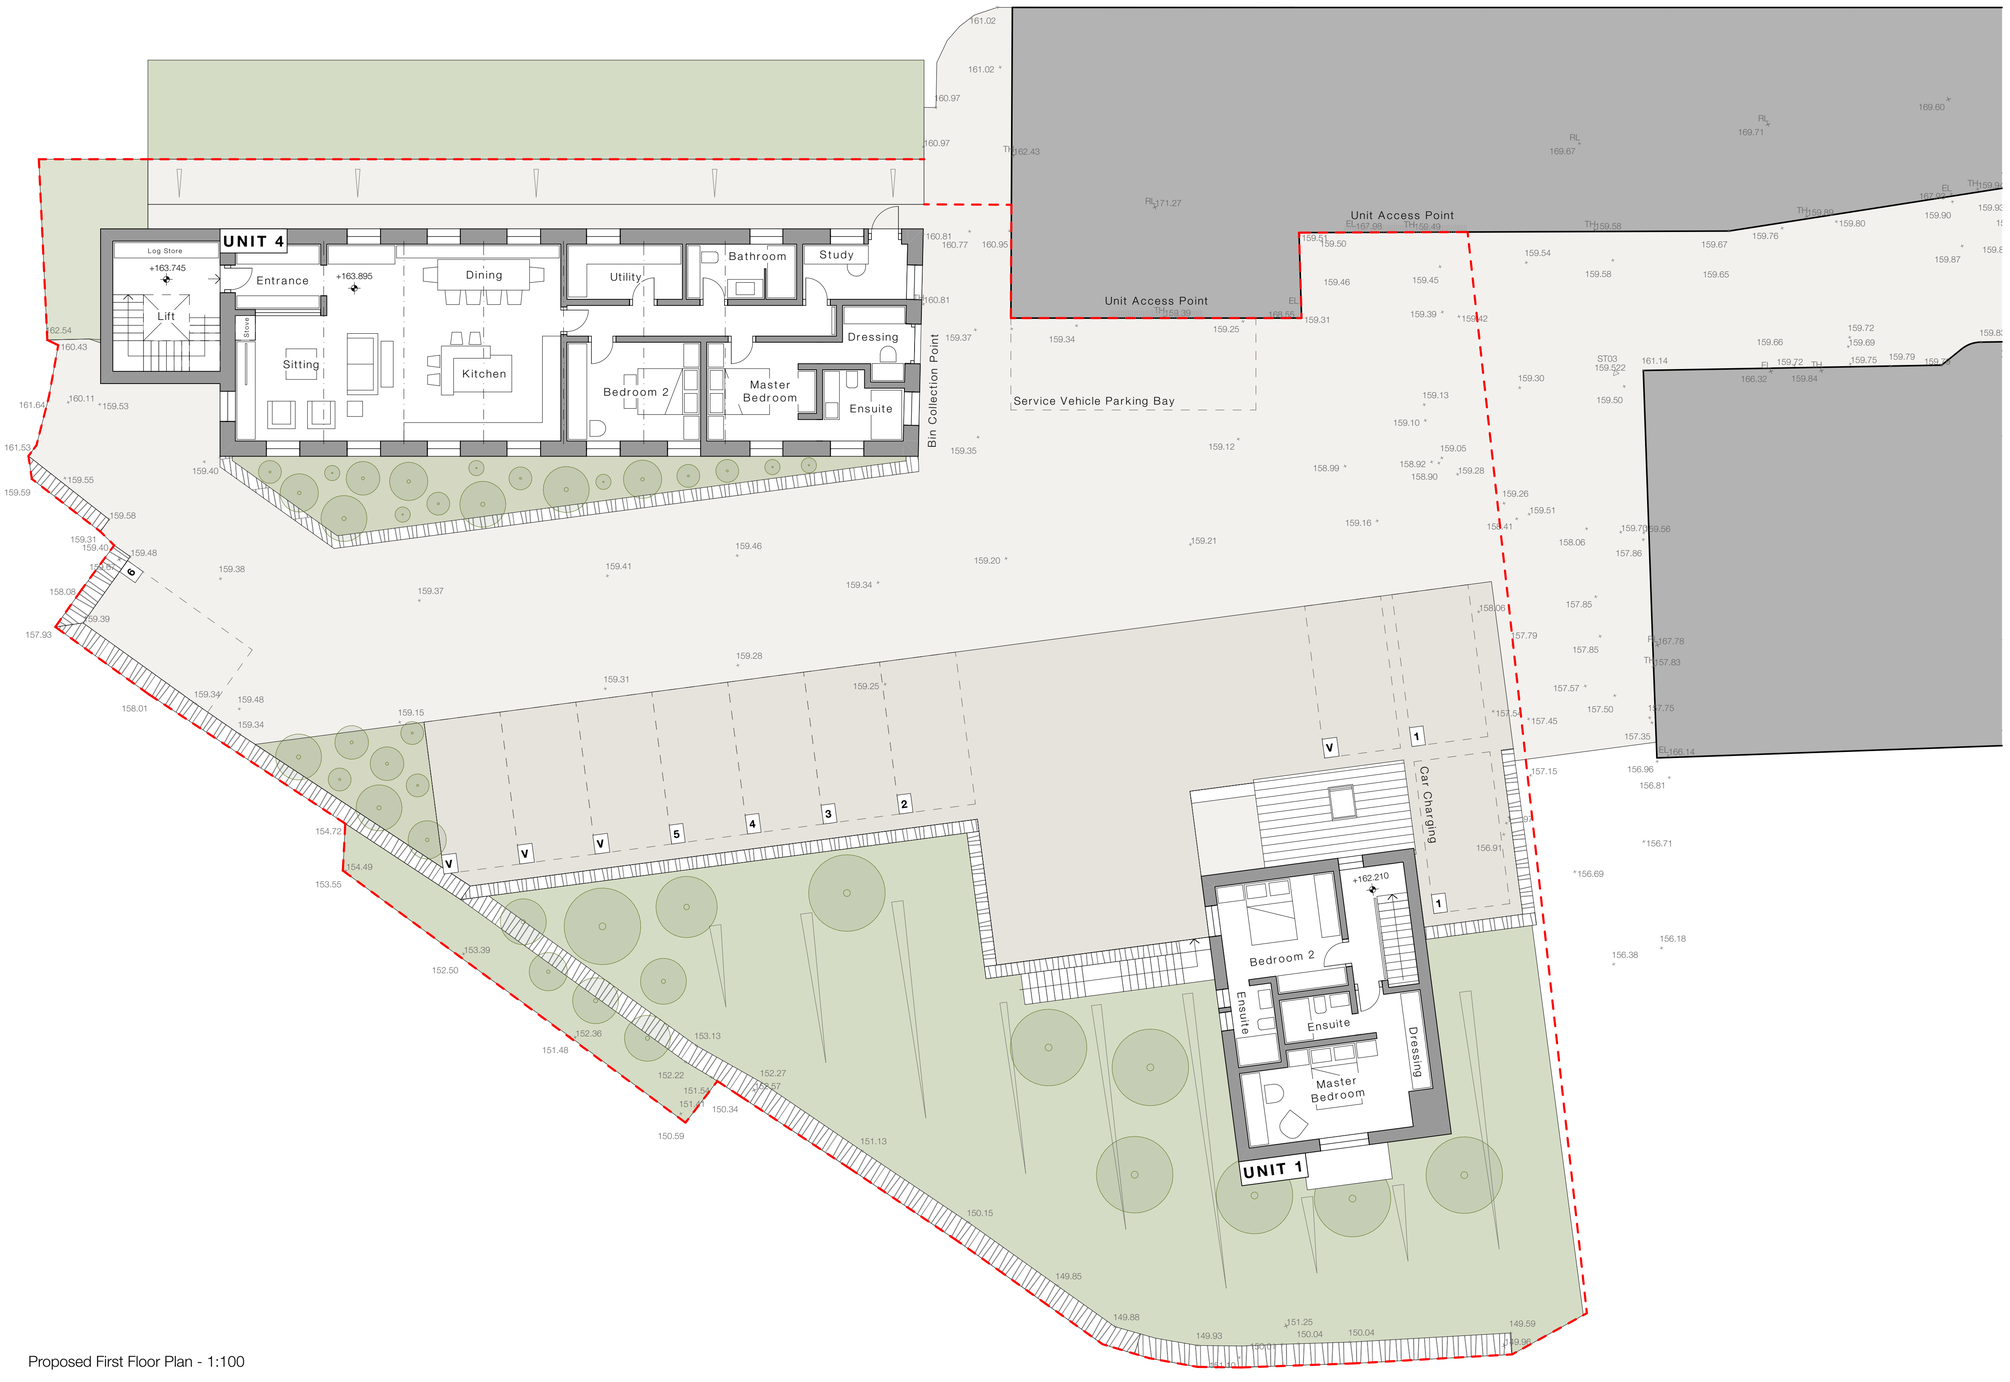


Proposed First Floor Plan - 1:100

Notes

Do not scale from drawing, use figured dimensions only.

All dimensions must be checked and verified on site prior to commencement of work and Architect to be notified of any discrepancies.

This drawing is intended to permit overall scheme proposals only and cannot be used for construction purposes without further information.

Rev	Description	Drawn	Date
A	Unit 2 position and parking spaces altered following feedback from highways consultant.	EB	28.03.23
B	Scheme revised following feedback from conservation officer	FWG	29.03.23
C	General update following feedback from conservation officer.	EB	15.08.23
D	Unit removed therefore, Unit numbers altered. Unit 1 position altered.	EB	02.10.23
E	Unit 1 terrace and fenestration altered following feedback from conservation officer.	EB	30.10.23
F	Walls adjacent to Unit 1 position altered following feedback from highways consultant.	EB	16.11.23
G	Unit 1 terrace reduced, south wall position altered, and general updates following feedback from planning officer.	EB	27.11.23

N

Project Description
Re-development of redundant mill

Site Address
Bankgate Mill, Slaithwaite, Huddersfield, HD7 5DL.

Client
Garside Developments

Status
Planning

Company
AD

Drawing
Proposed First Floor Site Plan

Scale @ A1
1:100

Date
June 2022

Drawn
FWG

Checked
•

Drawing No.
3486 (0-) 13

Revision
G

ONE17
ARCHITECTS & INTERIOR DESIGNERS
The Dyehouse, Armitage Bridge
Huddersfield, West Yorkshire HD4 7PD
T 01484 668 000 F 01484 668 001
E solutions@one17design.com
ONE17DESIGN.COM