
Sheet size
A1


Notes;
1. Setting out to be the responsibility of contractor.
2. Contractor to pay particular attention to pitch of roof and headroom at stairs.
3. Any discrepancies to be reported to Colne Valley Design.

0m	Scale 1:50	4m
0m	Scale 1:100	8m
0m	Scale 1:200	16m
0m	Scale 1:500	40m
0m	Scale 1:1250	100m


(When to scale of original plan bar = 8cm)

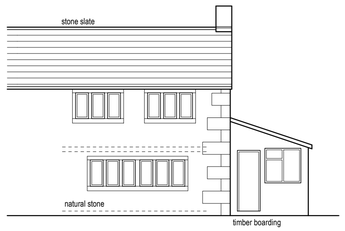


Existing front elevation (1:100)

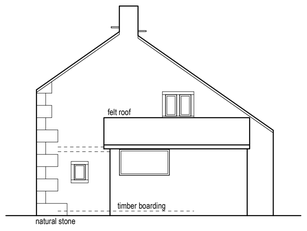

Existing side elevation (1:100)

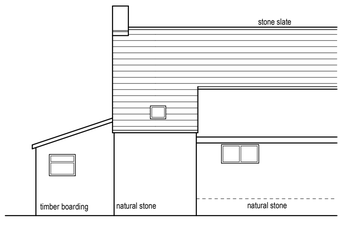


Existing rear elevation (1:100)

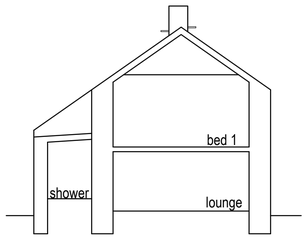


Existing cross section (1:100)




Proposed front elevation (1:100)

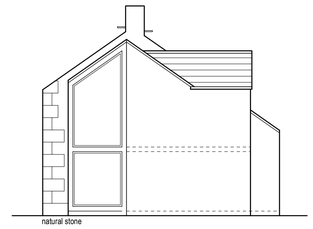


Proposed side elevation (1:100)

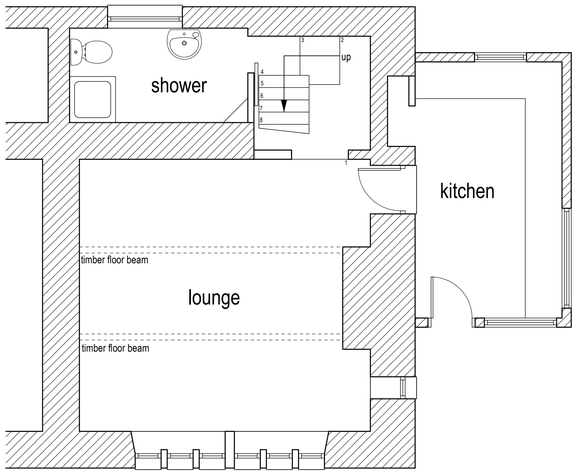


Existing ground floor layout (1:50)

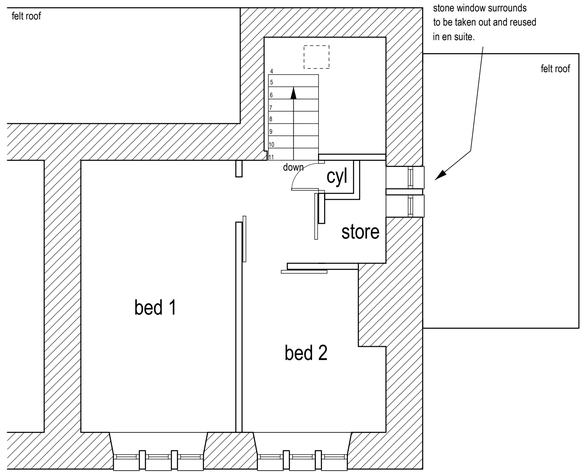


Existing first floor layout (1:50)

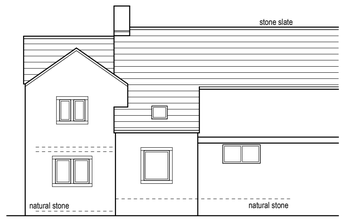


Proposed rear elevation (1:100)

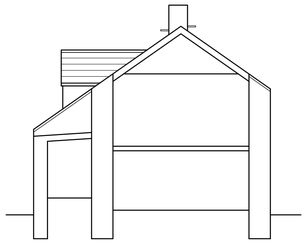


Proposed sectionional elevation (1:100)

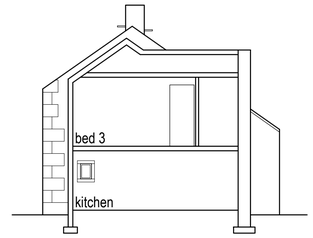


Proposed cross section (1:100)

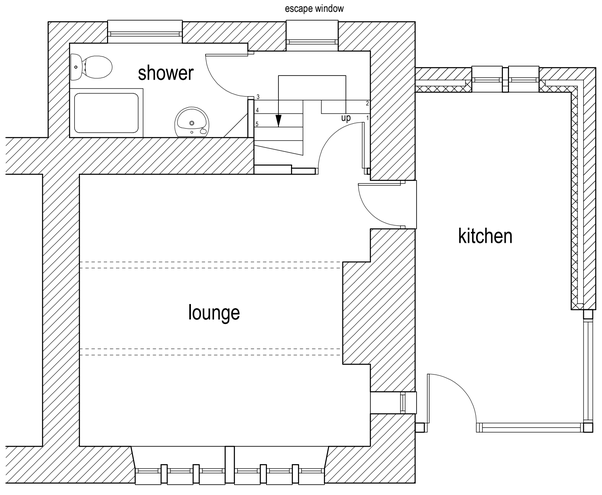

Proposed ground floor layout (1:50)

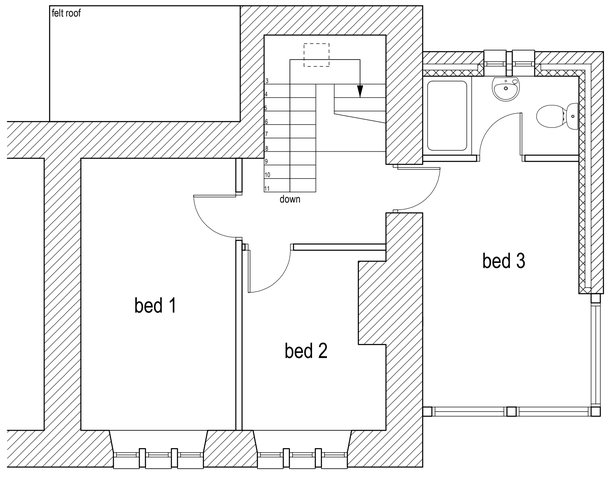

Proposed first floor layout (1:50)

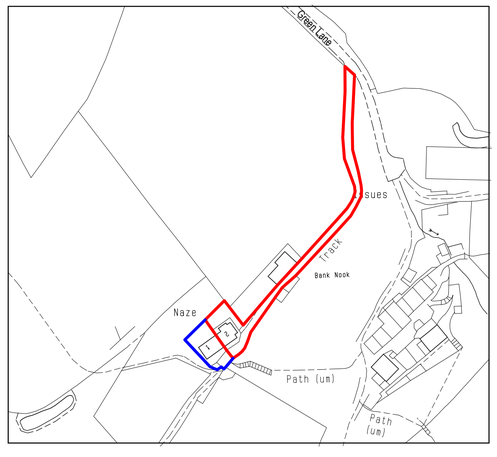

Location plan (1:1250)

N



Colne Valley Design

Colne Valley Design
8 Meadow Lane
Slaithwaite
Huddersfield HD7 5EX

Tel: 01484 842097
Mobile: 07867 803312
E-mail: mitchell@sbhomes.co.uk

Proprietor: S.A. Mitchell (ACIOB)

Project
Proposed side extension.

Estate 8 Ltd

Address
2 Naze
Slaithwaite
HD7 5XA.

Title
Planning Drawing.

Job No.	Drawing number	Date
21 J 26.	01.	May 2022.