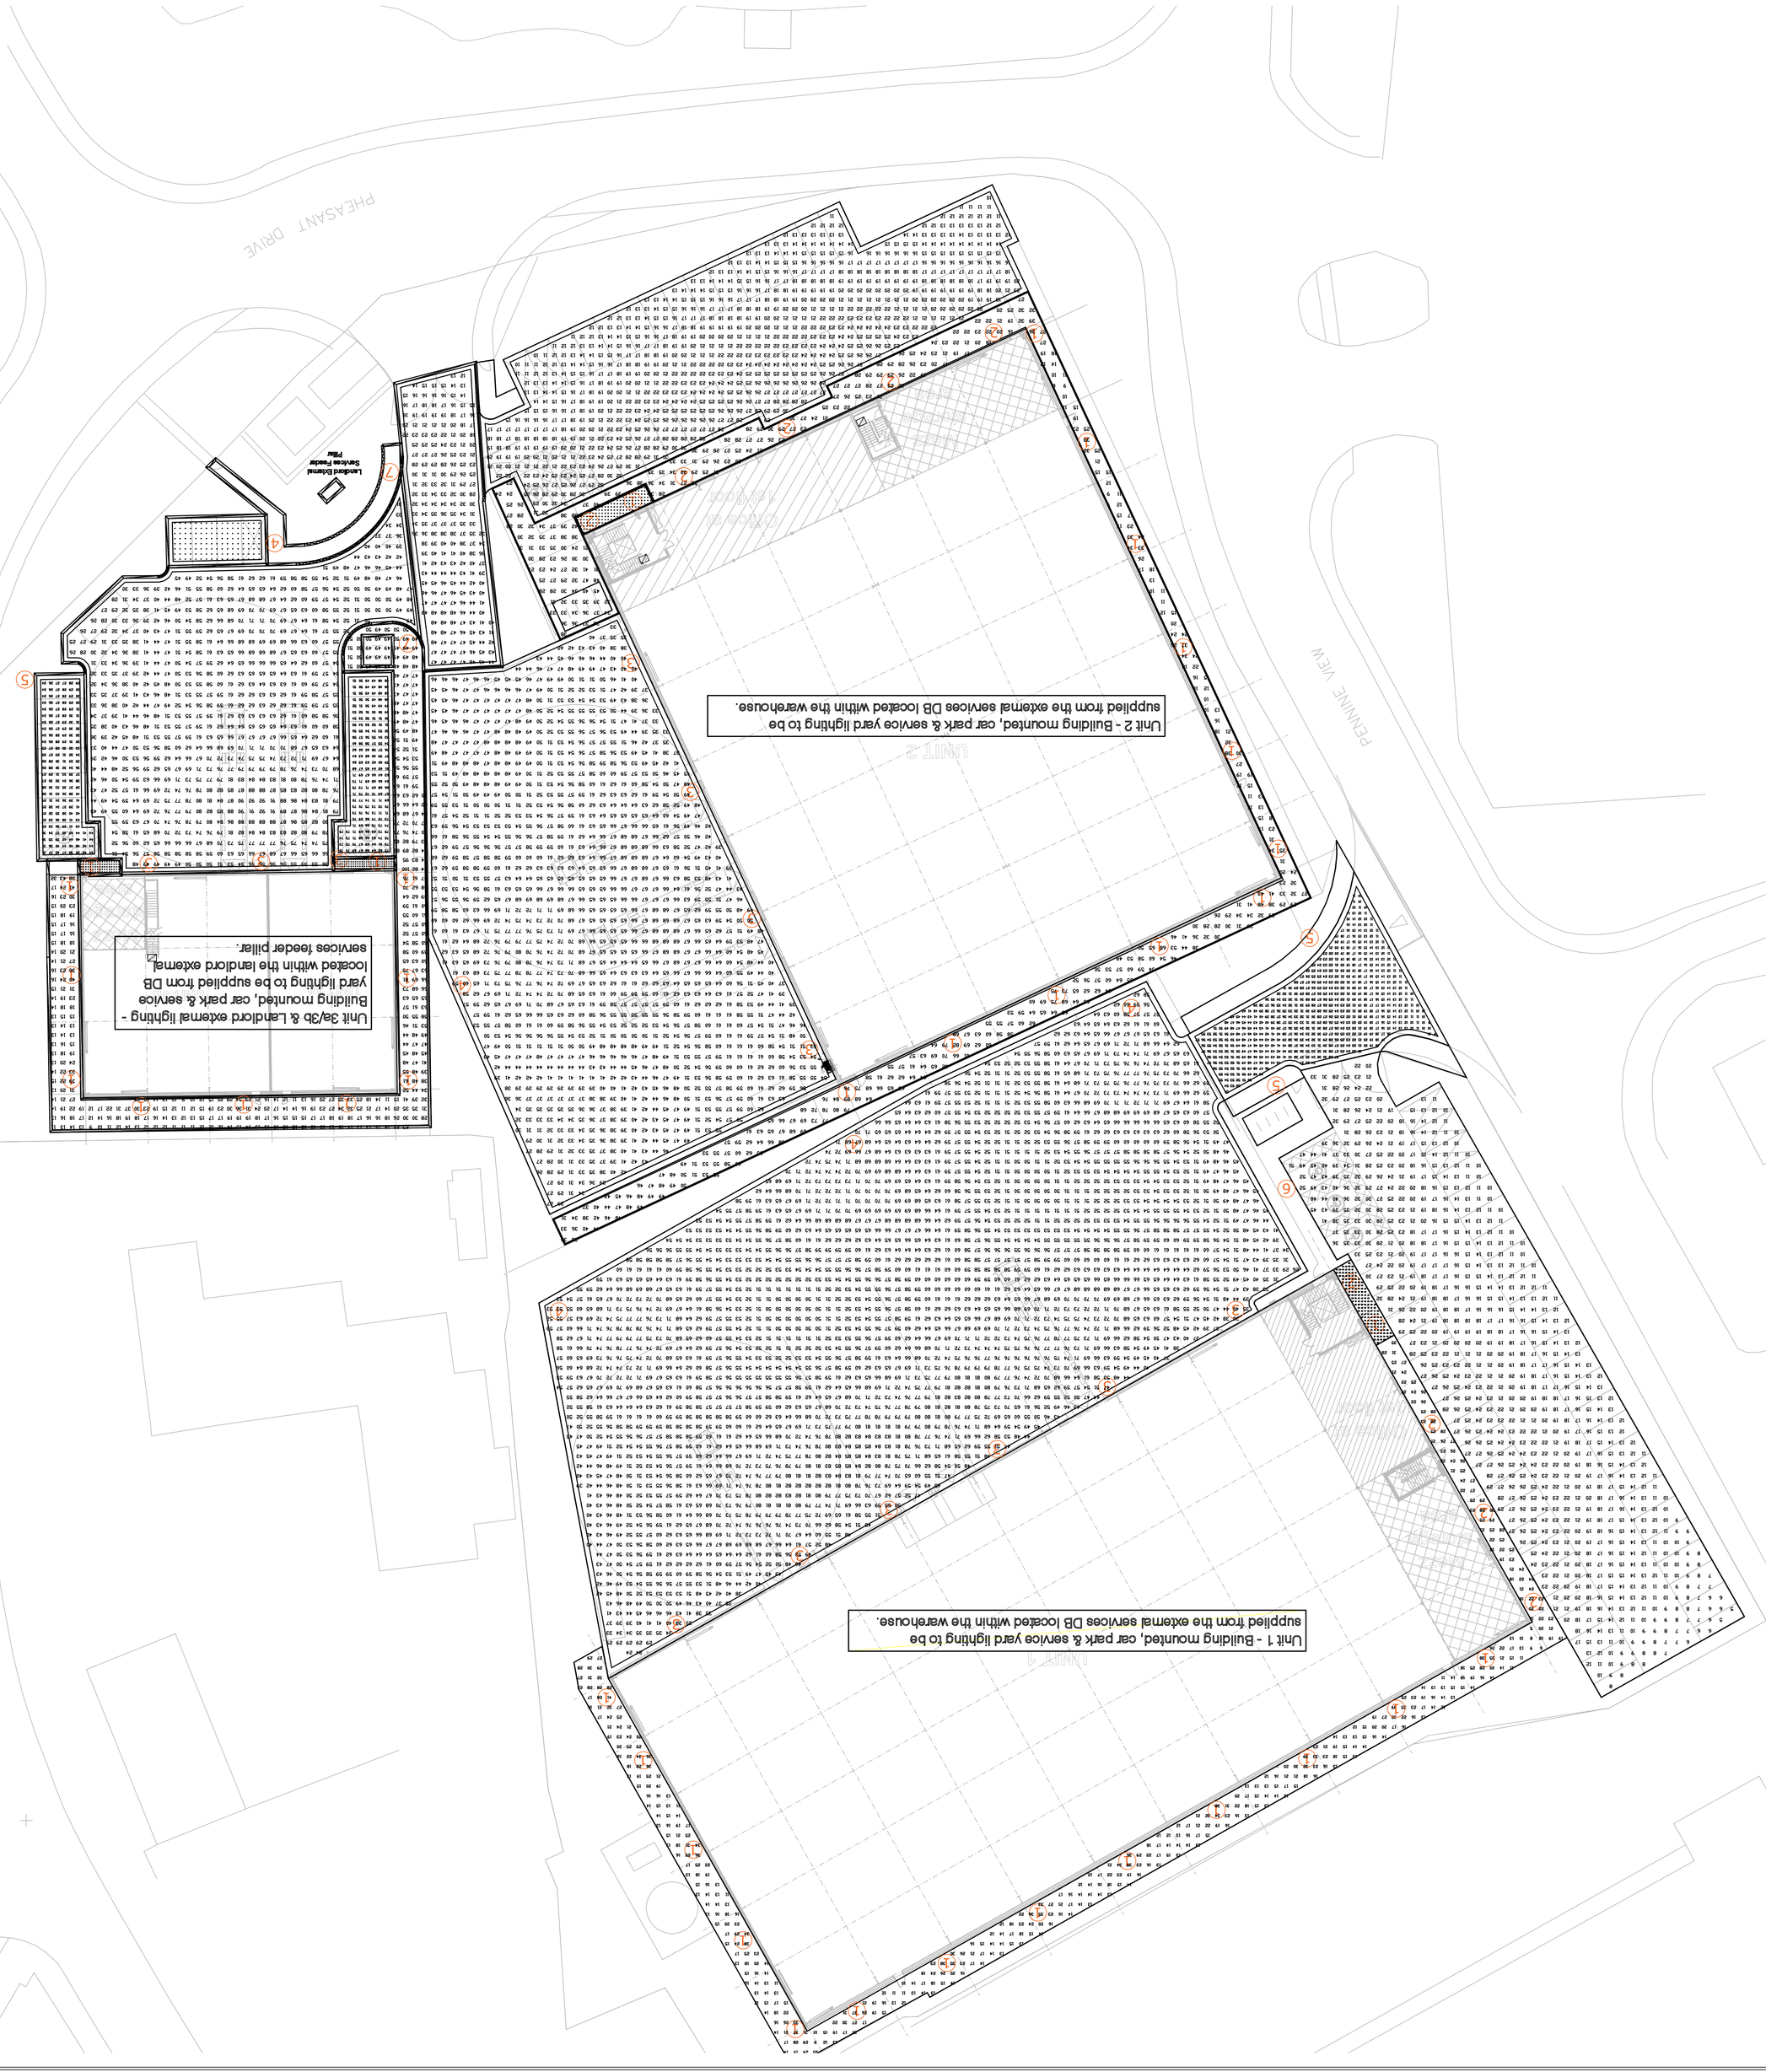

LDL LIGHTING

1	LUN/L6/1200/74/GR
2	NOV/L2/8000/4
3	VEG/L2/22700/4
4	10M COLUMN C/W 2No. VEG/L2/22700/4
5	8M COLUMN C/W ST/M/L4/4500
6	6M COLUMN C/W ST/M/L4/4500
7	8M COLUMN C/W ST/M/L1/4200

Rev	Date	Description	Eng	Chkd

Drawing Status:

Total Lighting Solutions Ltd
Unit 46
Springfield Commercial Centre
Bogley Lane
Farsley
Leeds, LS28 5LY
Tel: 0113 2575787

Client:

Project:
PROJECT BRUCE
NORQUEST INDUSTRIAL PARK
BIRSTALL

Title:
ELECTRICAL SERVICES
UNITS 1–3
EXTERNAL LIGHTING LAYOUT

Date: 23.08.22	Scale: 1:250	Size:	A0
CAD: SLB	Eng: CH	Chkd:	CH
Project No: y11995	Drawing No: E001	Revision:	–