NOTES

Copyright: All rights reserved. This drawing must not be reproduced without permission. This drawing must not be scaled.
Dimensions are in millimetres unless specified.

Rev	Date	Notes	By	Che
P1	22.03.03	For Information		

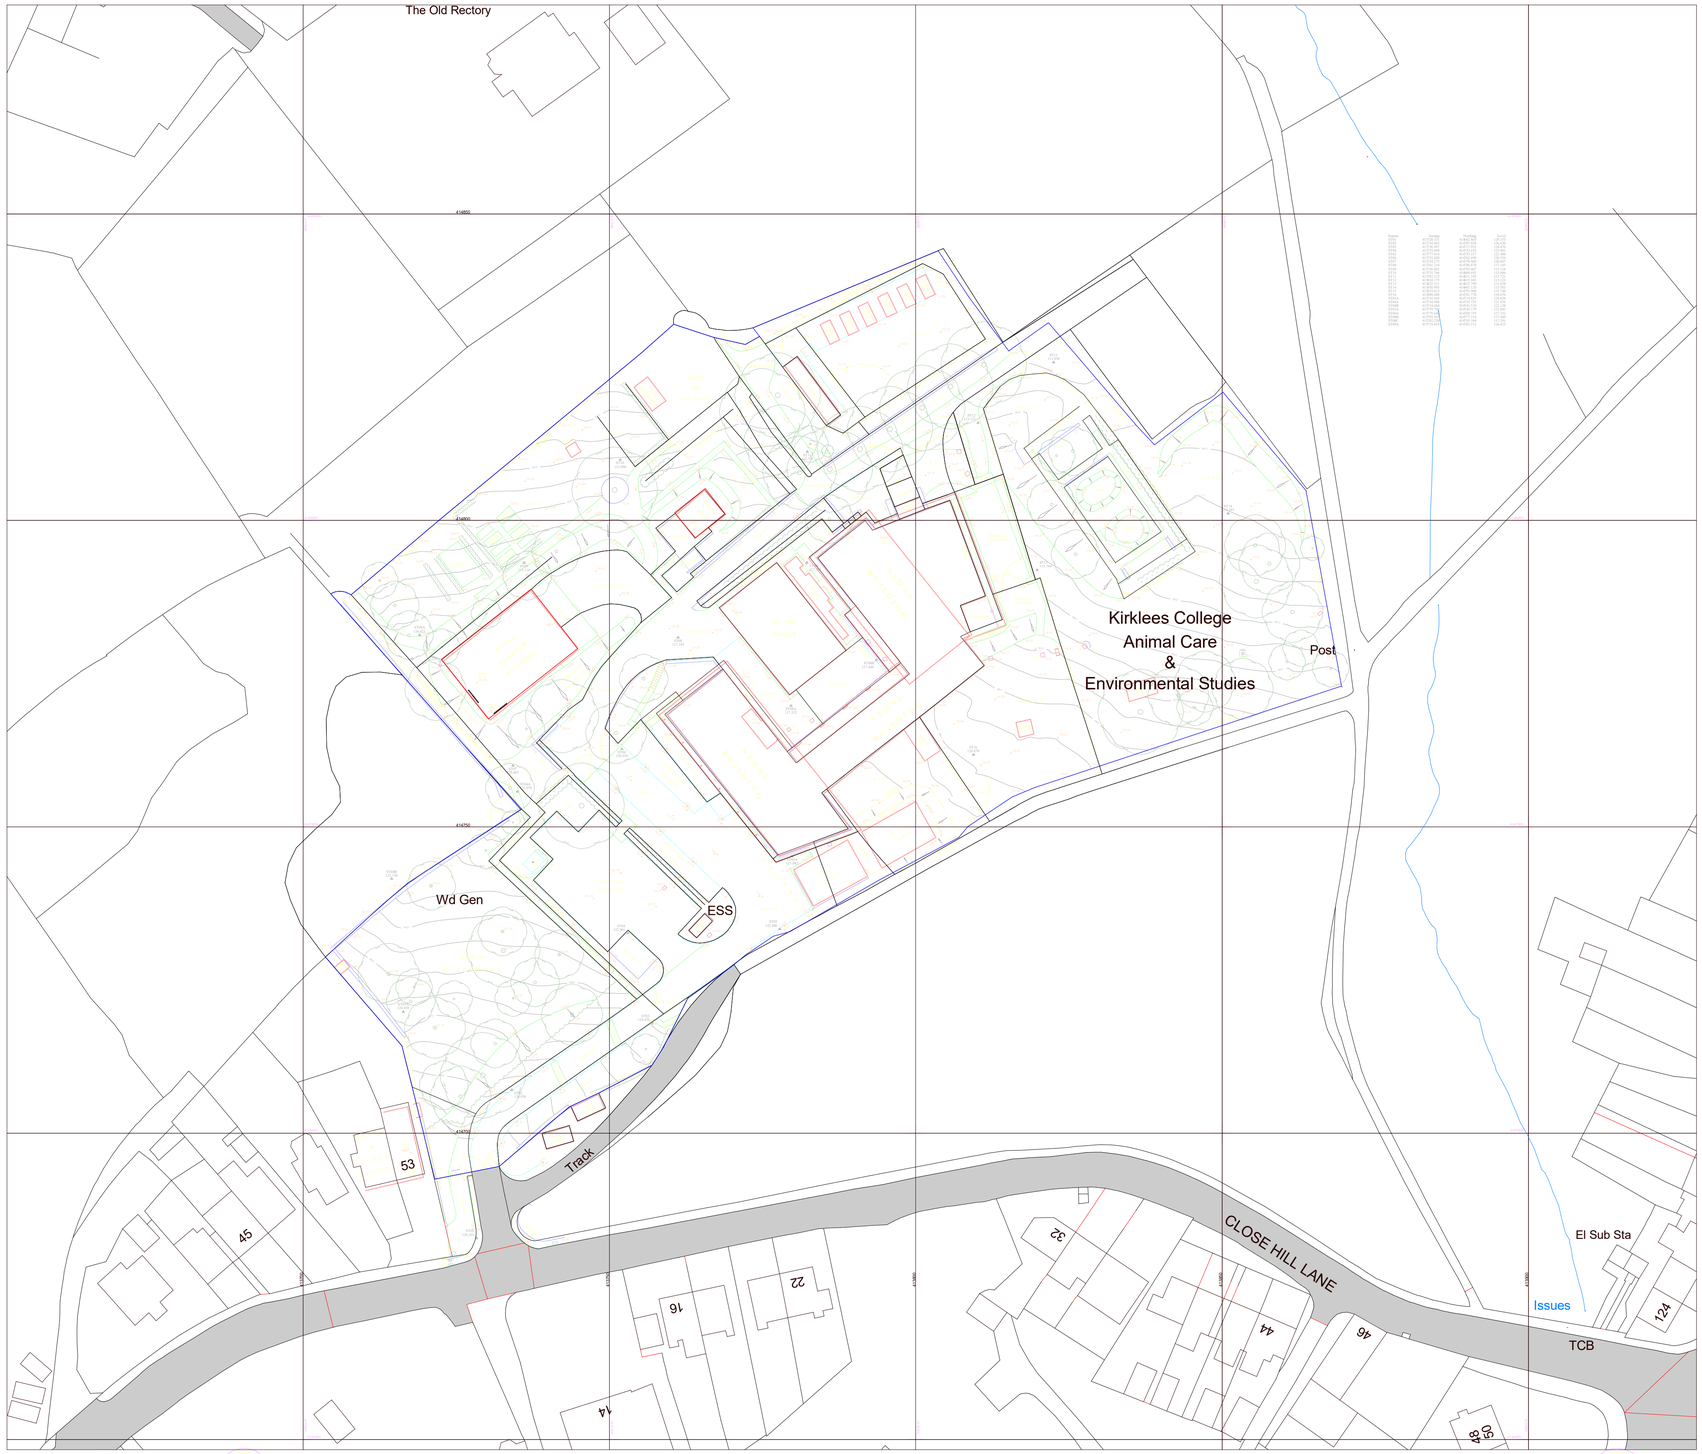

Ordnance Survey, (c) Crown Copyright 2022. All rights reserved. Licence number 100022432

elliswilliams

Project Number: 2821
Project Name: Taylor Hill

Drawing Status:
Drawing Number: **2821- EWA- ZZ- ZZ- DR- A- 19000**
Drawing Name: Existing Site Plan
Date: 00.00.18 Rev: P1
Drawn By: Author Scale: 1 : 500

Wellfield Chester Road Preston Brook WA7 3BA
T: 01928 752200 E: info@ewa.co.uk W: ewa.co.uk