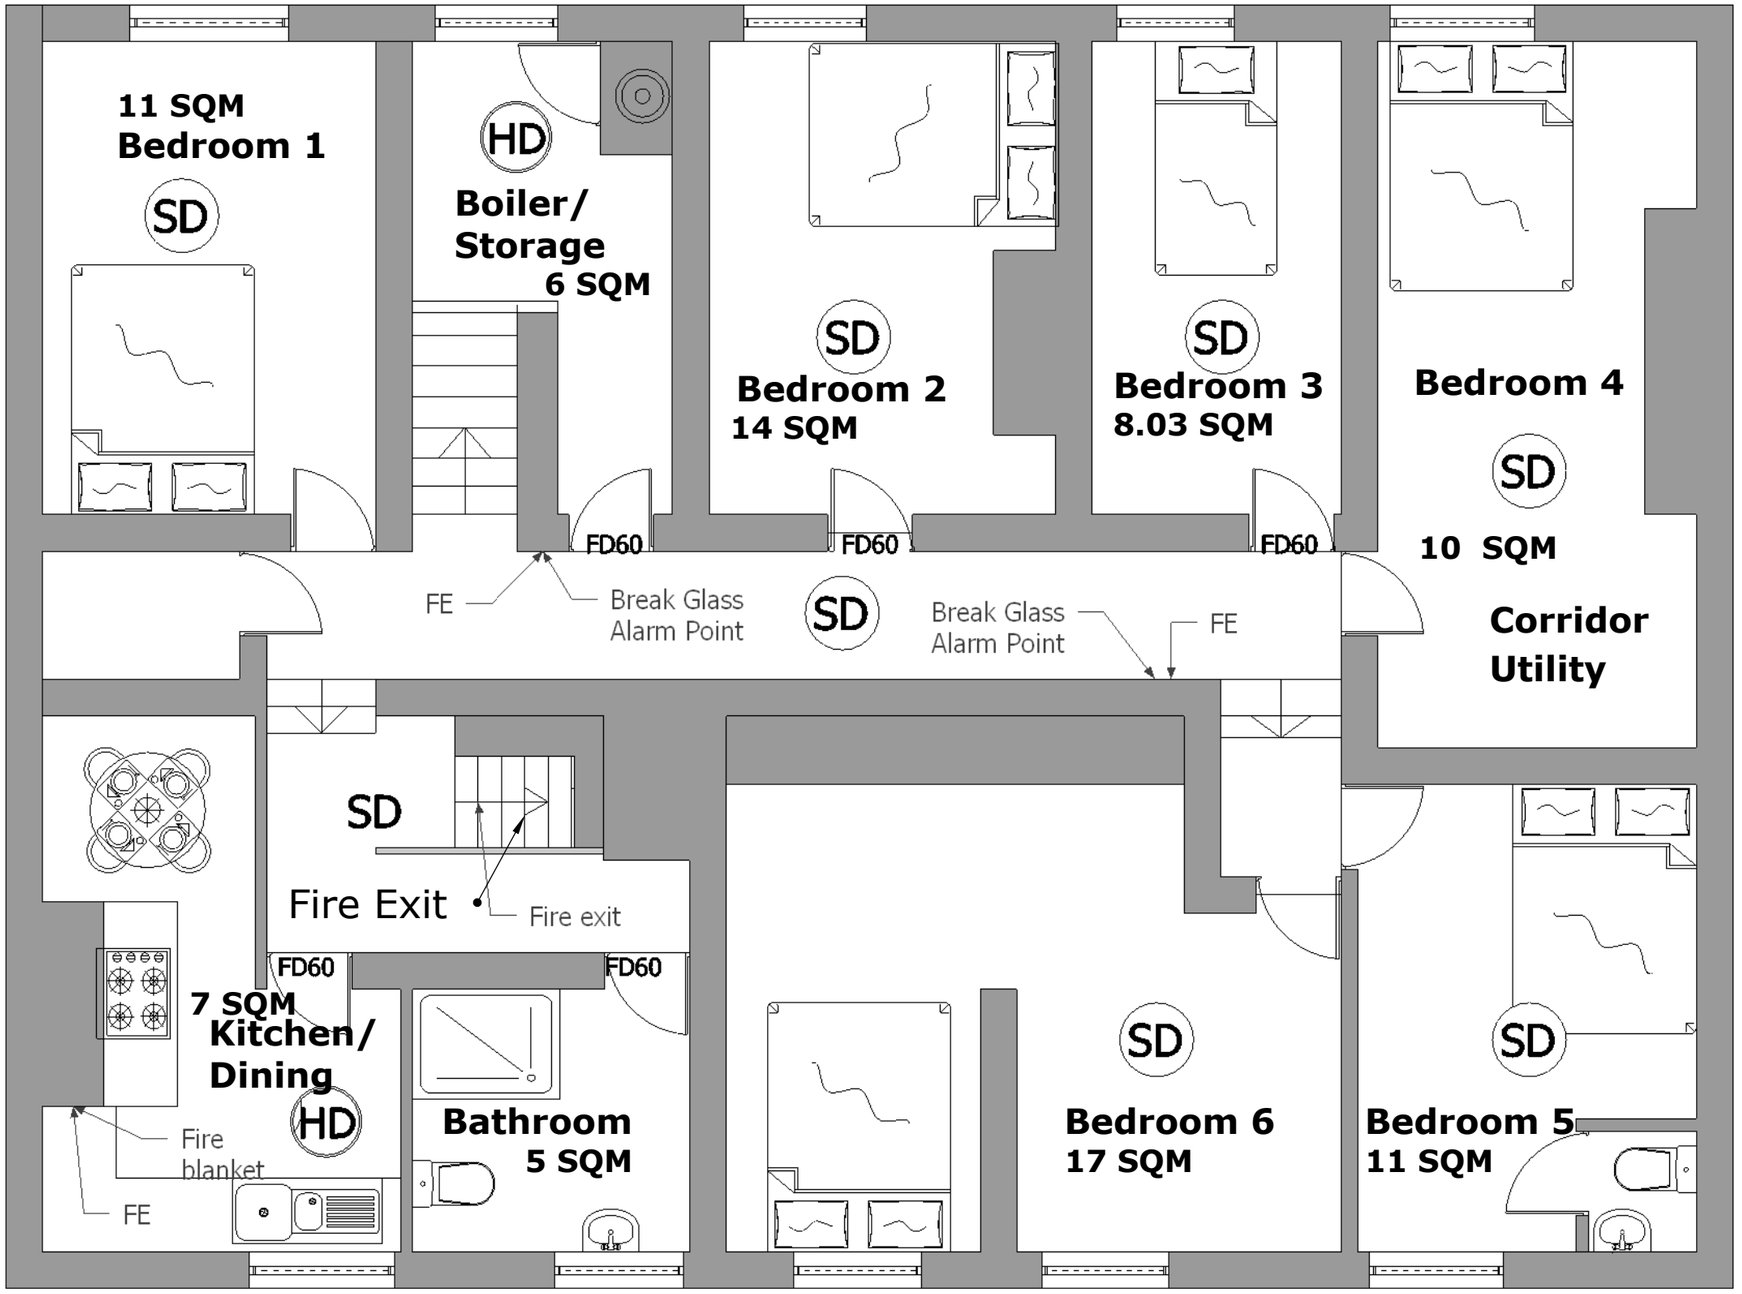


Important Notice

Do not scale off this drawing. Critical dimensions should be checked on site prior to works commencing. Dimensional conflicts should be brought to Sinan Design Ltd attention as soon as they become apparent. Failure to do so could render the contractors or builders liable for potential subsequent losses and impact on timescale. Copyrights reserved in this drawing and any works executed from this drawing remains the property of Sinan Design Ltd. Further copies must not be made without the prior permissions of Sinan Design Ltd.

Revisions		

FIRE LEGEND	
SYMBOL	DESCRIPTION
	FIRE ALARM
MCP	MANUAL CALL POINT
	HOOTER
	SPRINKLER DOWN FACE
HD	HEAT DETECTOR
SD	SMOKE DETECTOR

Notes : **FE** **FIRE EXT**

Address Unit 7, New Haven business park HD3 4HS,
Landline : **0113 345 67 65**
Mobile : **07506 309 946**

Address
27 Market Street Milnsbridge HD3 4ND

Drawing Title
First Floor Plan

Date
June 2022

Scale
1:100@ A3 size

Drawing no.
102

Revisions