

Designbyma Architectural
Tel: 01484 506181 / 0788 989 7159
Email: designbyma@hotmail.com Web: designbyma.com

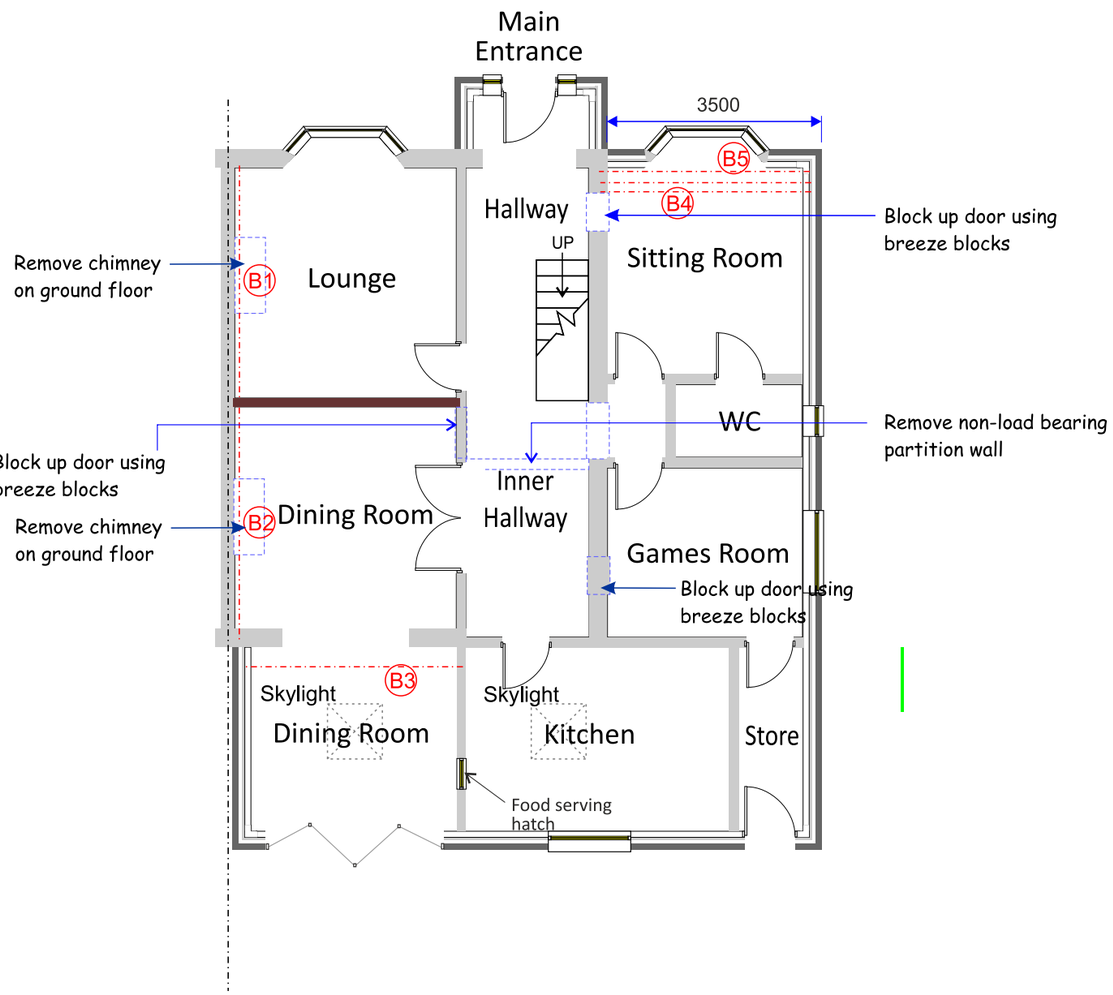


Proposed Ground Floor Plan Scale 1:100

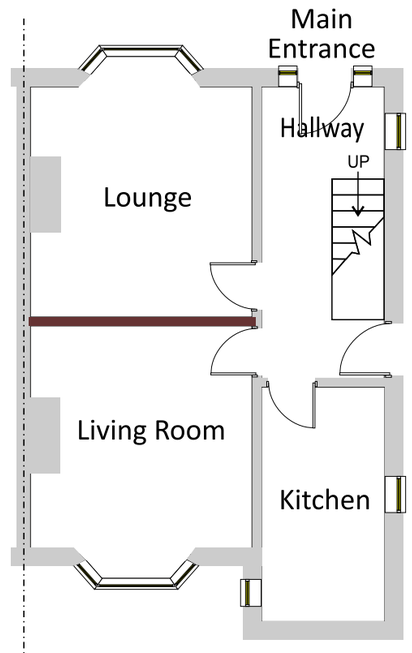


Existing Ground Floor Plan Scale 1:100

PROJECT: DOUBLE STOREY SIDE AND SINGLE STOREY REAR EXTENSION Address: 1 Central Close, Fartown, Huddersfield. HD2 1DB (Modified Proposal)	DRAWING TITLE: EXT & PROP PLANS	Status: PLANNING	Scale: 1:100@A3	Date Drawn: 21/11/2022	Drawing Ref: HD21DB1-v2 Page 1 of 5

Designbyma Architectural
Tel: 01484 506181 / 0788 989 7159
Email: designbyma@hotmail.com Web: designbyma.com

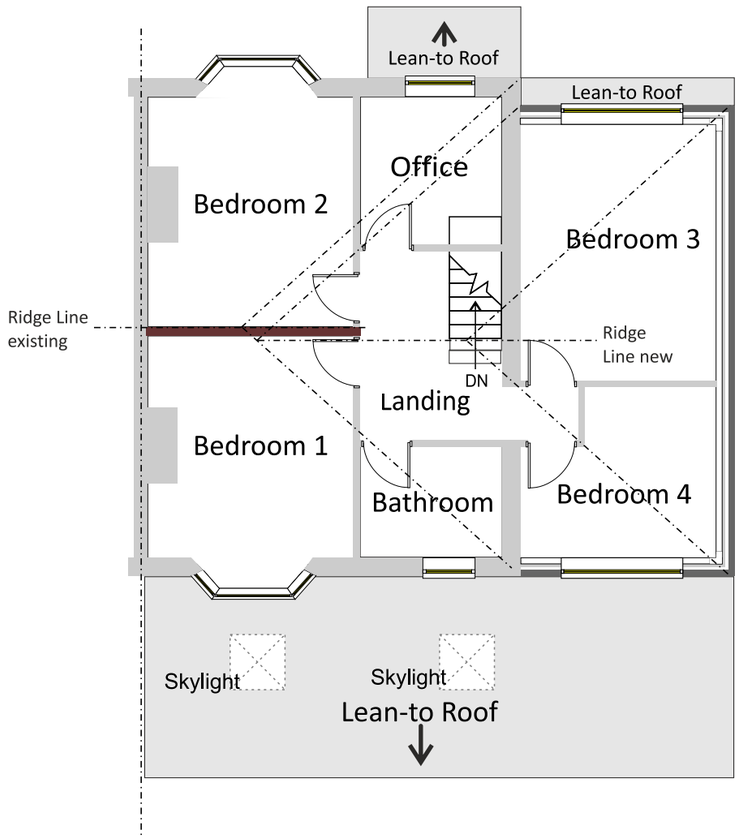

Proposed First Floor Plan Scale 1:100

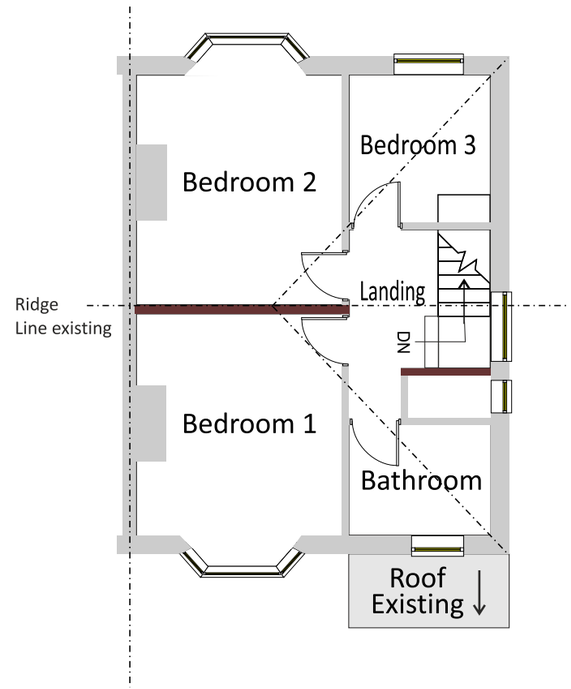


Existing First Floor Plan Scale 1:100

PROJECT: DOUBLE STOREY SIDE AND SINGLE STOREY REAR EXTENSION Address: 1 Central Close, Fartown, Huddersfield. HD2 1DB	DRAWING TITLE: EXT & PROP PLANS	Status: PLANNING	Scale: 1:100@A3	Date Drawn: 21/11/2022	Drawing Ref: HD21DB1-v2 Page 1 of 5


Designbyma Architectural
Tel: 01484 506181 / 0788 989 7159
Email: designbyma@hotmail.com Web: designbyma.com




Proposed Rear Elevation Scale 1:100

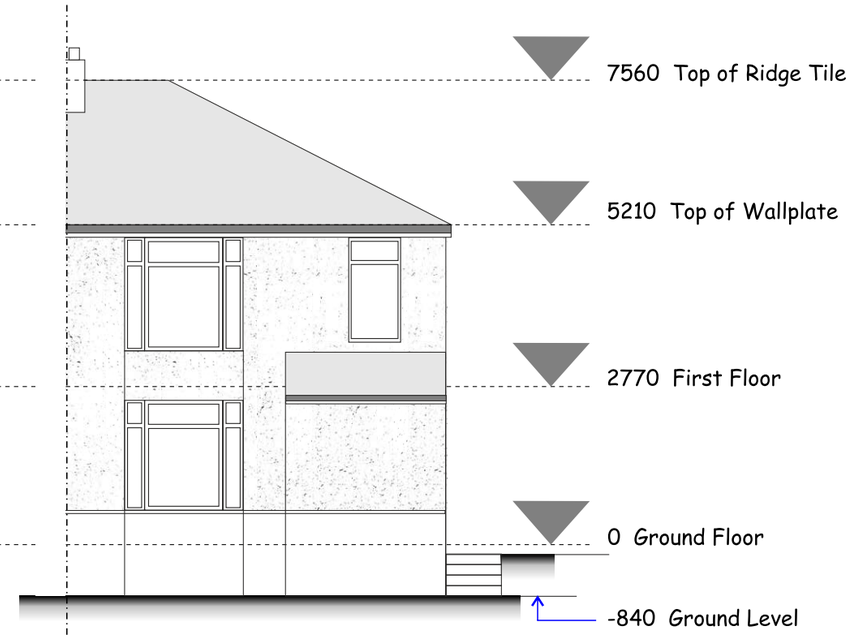

Existing Rear Elevation Scale 1:100

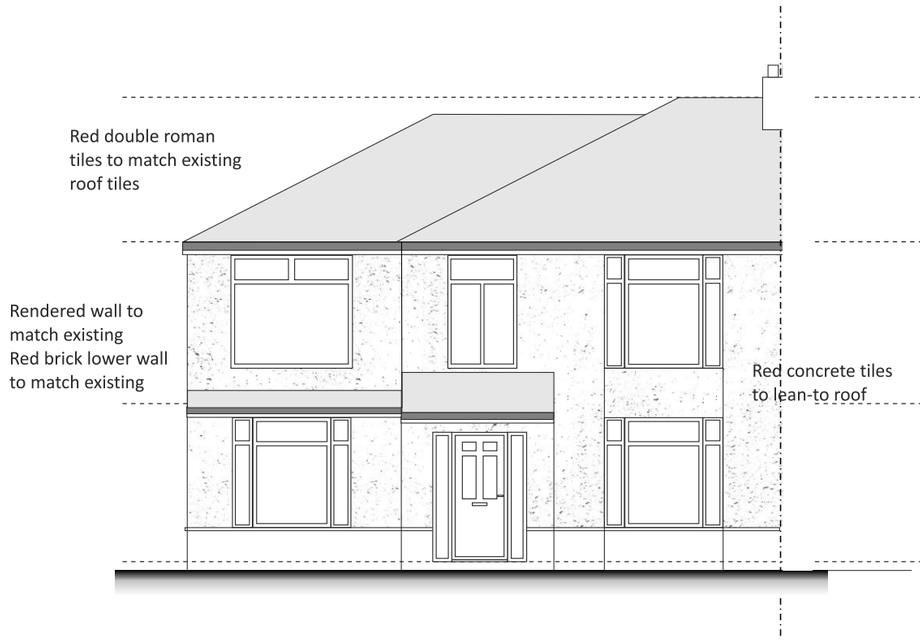


Proposed Front Elevation Scale 1:100

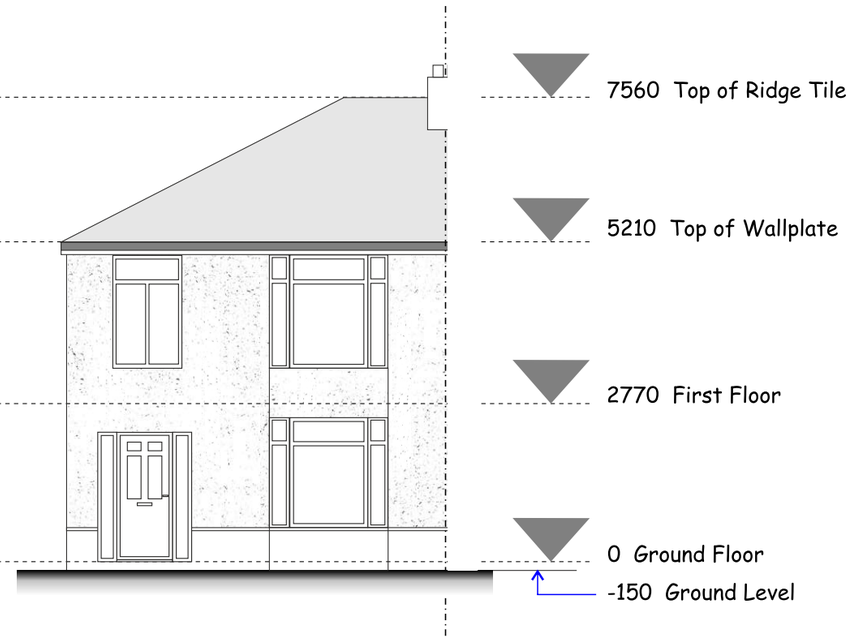


Existing Front Elevation Scale 1:100

PROJECT: DOUBLE STOREY SIDE AND SINGLE STOREY REAR EXTENSION Address: 1 Central Close, Fartown, Huddersfield. HD2 1DB	DRAWING TITLE: EXT & PROP ELEVATIONS	Status: PLANNING	Scale: 1:100@A3	Date Drawn: 21/11/2022	Drawing Ref: HD21DB1-v2 Page 1 of 5

Designbyma Architectural
Tel: 01484 5061 81 / 0788 989 7159
Email: designbyma@hotmail.com Web: designbyma.com

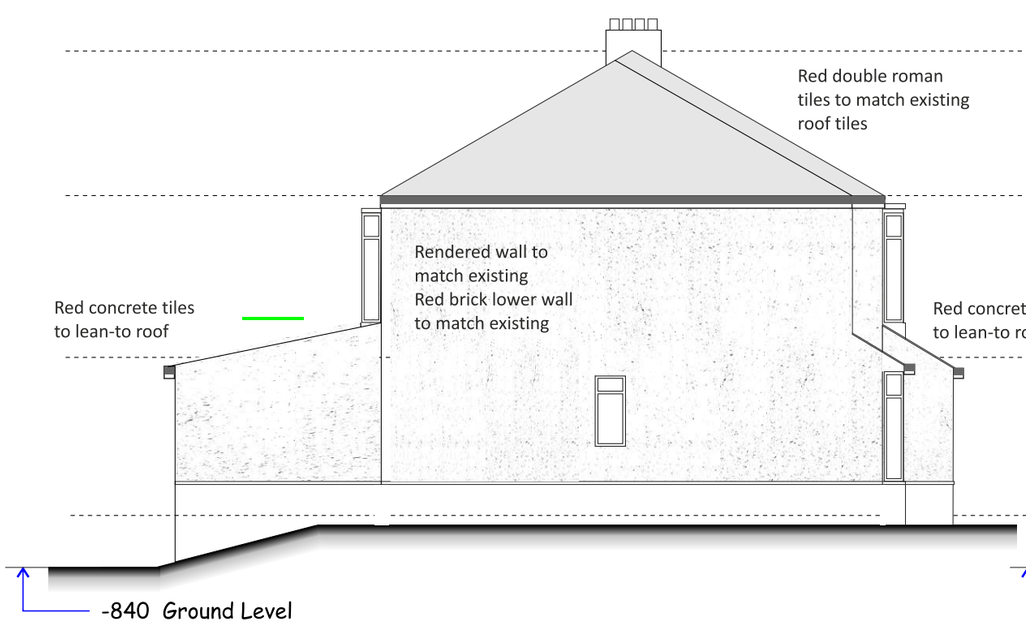


Proposed Side Elevation Scale 1:100

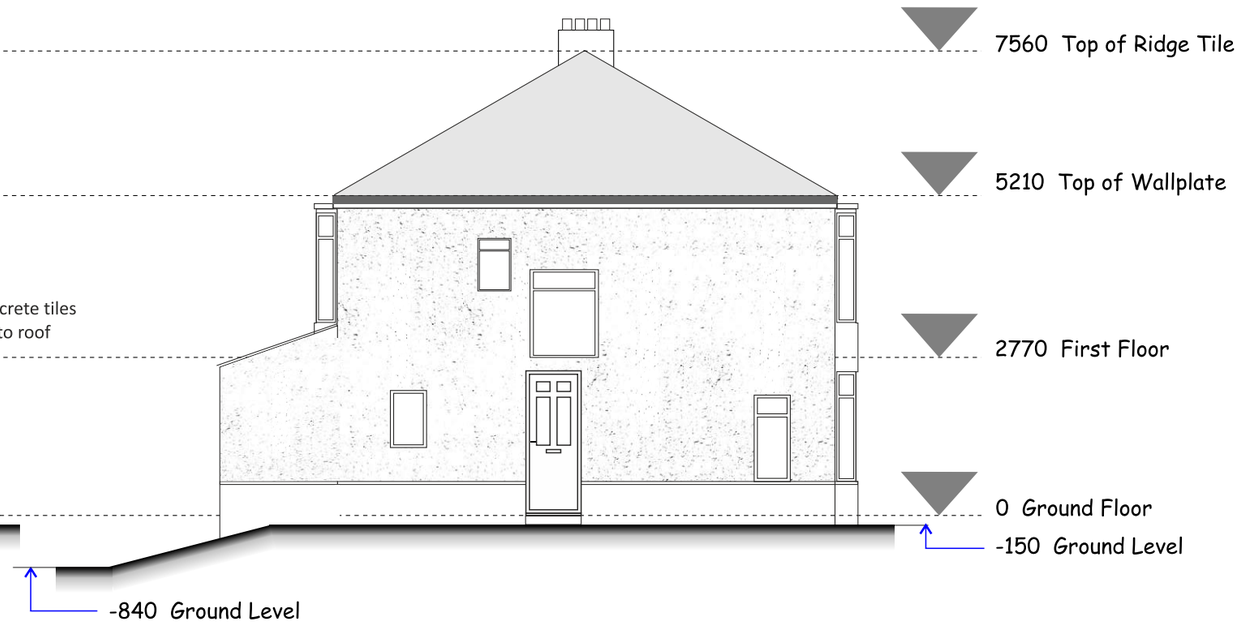

Existing Side Elevation Scale 1:100


PROJECT: DOUBLE STOREY SIDE AND SINGLE STOREY REAR EXTENSION Address: 1 Central Close, Fartown, Huddersfield. HD2 1DB	DRAWING TITLE: EXT & PROP ELEVATIONS	Status: PLANNING	Scale: 1:100@A3	Date Drawn: 21/11/2022	Drawing Ref: HD21DB1-v2 Page 1 of 5

Designbyma Architectural
Tel: 01484 506181 / 0788 989 7159
Email: designbyma@hotmail.com Web: designbyma.com

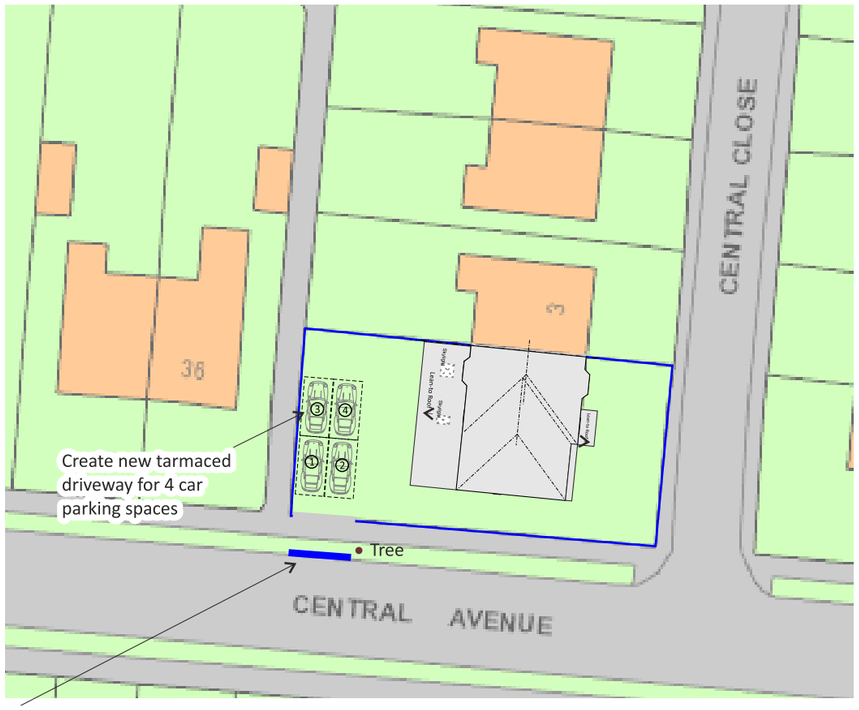

Proposed Site Plan Scale 1:500

Front

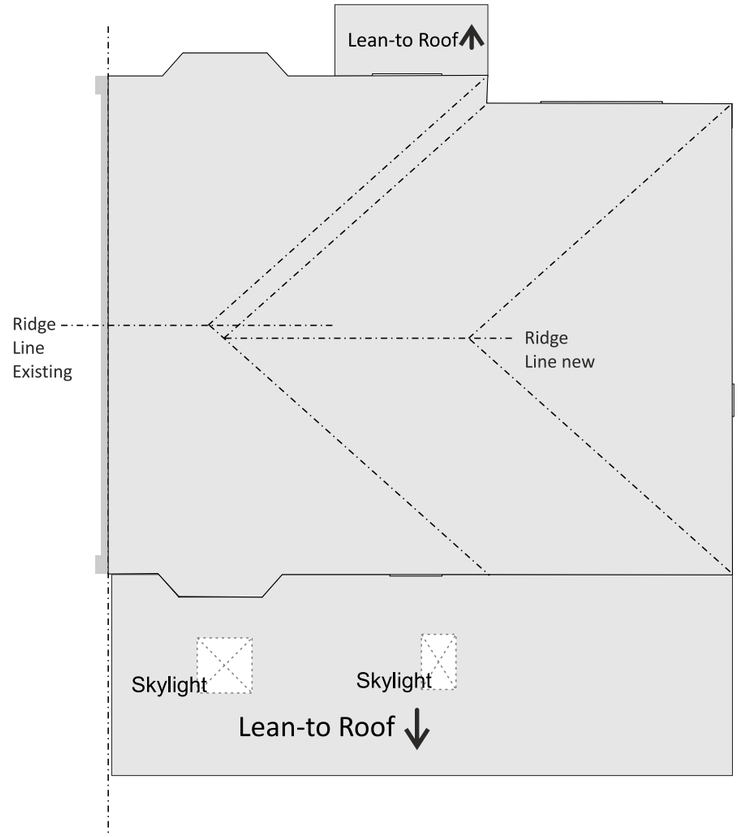

Back

Proposed Roof Plan Scale 1:100

PROJECT: DOUBLE STOREY SIDE AND SINGLE STOREY REAR EXTENSION Address: 1 Central Close, Fartown, Huddersfield. HD2 1DB	DRAWING TITLE: PROPOSED ROOF & SITE PLAN	Status: PLANNING	Scale: 1:100@A3	Date Drawn: 21/11/2022	Drawing Ref: HD21DB1-v2 Page 1 of 5