




Proposed front elevation (1:100)

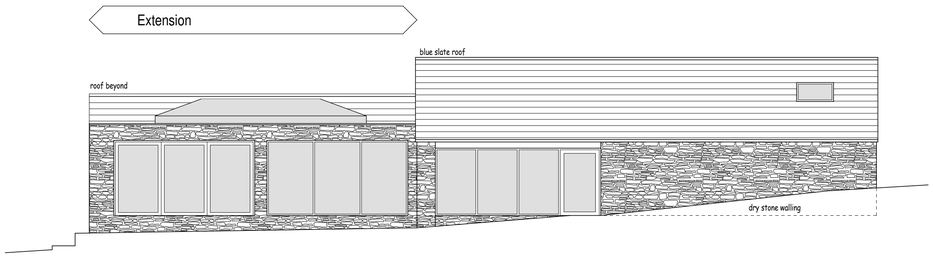


Proposed side elevation (1:100)


0m Scale 1:50 4m
0m Scale 1:100 8m
0m Scale 1:200 16m
0m Scale 1:500 40m
0m Scale 1:1250 100m

(When to scale of original plan bar = 8cm)

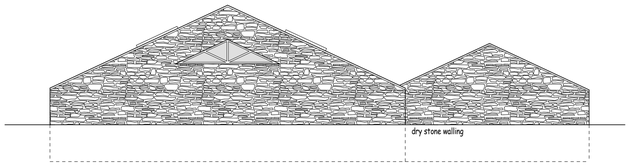



Proposed rear elevation (1:100)

(Extension not visible)

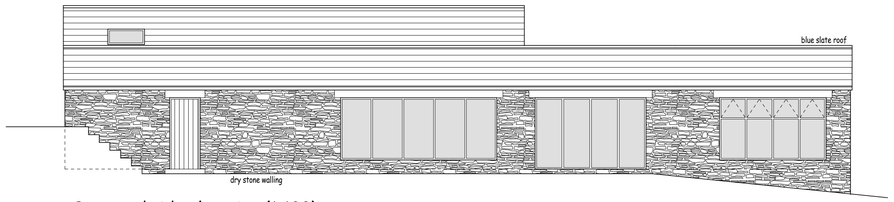



Proposed side elevation (1:100)

(Extension not visible)

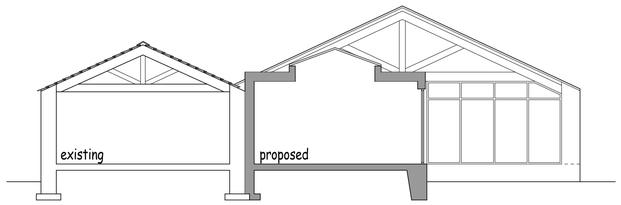


Proposed sectional elevation (1:100)

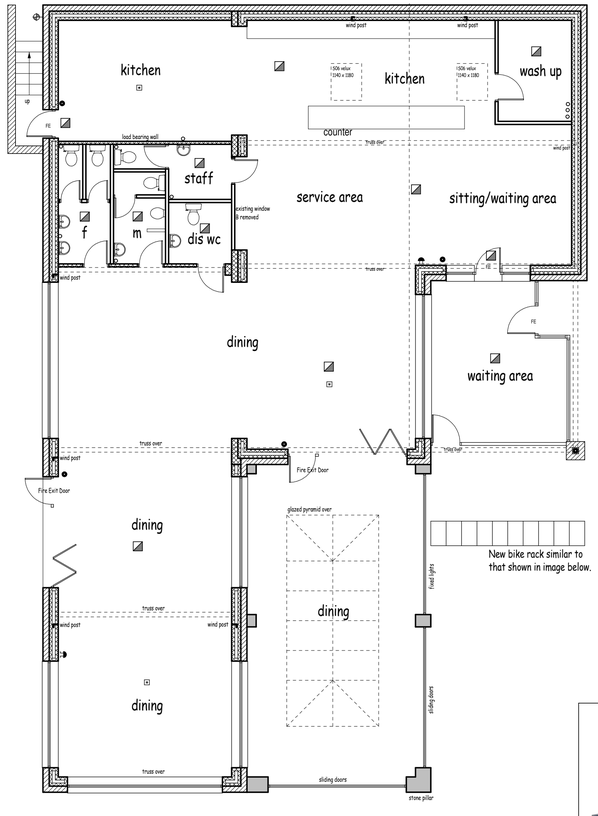


Proposed layout (1:100)


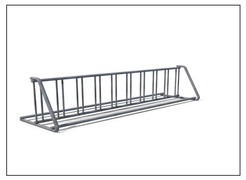


Image of bike rack.

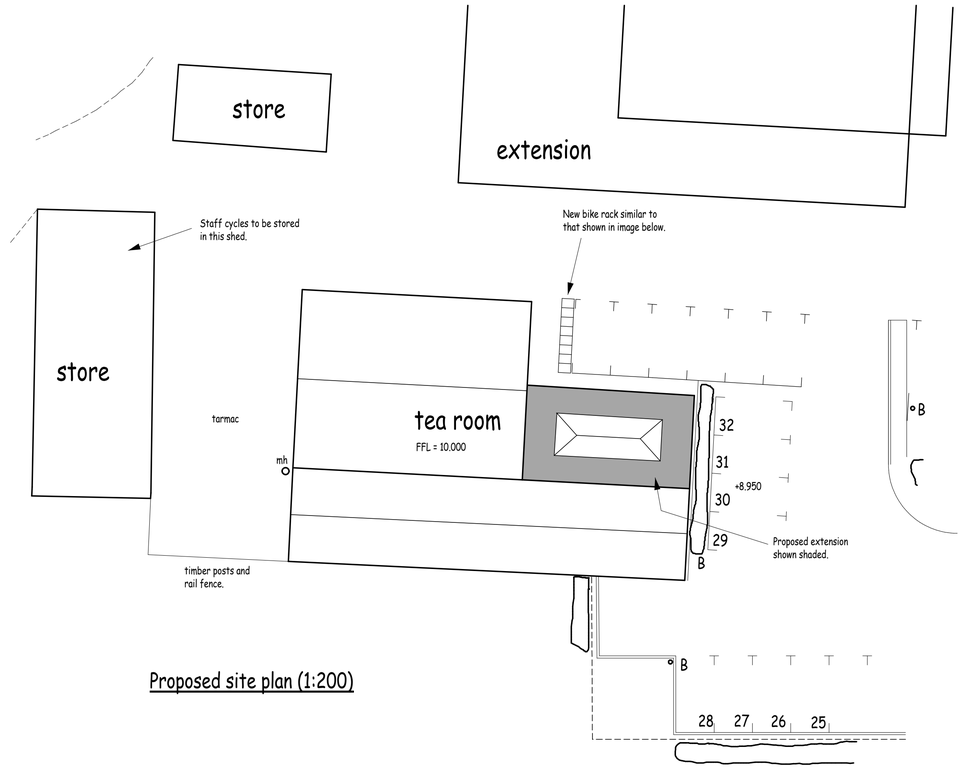


Proposed site plan (1:200)

Rev A 29/03/2019 Bike rack added.

Colne Valley Design
8 Meadow Lane
Slaithwaite
Huddersfield HD7 5EX

Tel/Fax: 01484 842097
Mobile: 07867 803312
E-mail: mitchell@cvdesign.freeserve.co.uk

*Proprietor: S.A. Mitchell (ACIOB)*

Project
Extension to tea room.

For
Tea Room at Bolster Moor Farm Shop.

Address
Harden Road farm
Bolster Moor
Golcar.

Title
Proposed plans and elevations.

| Job No. | Drawing number | Date |
|---|---|---|
| 18 J 15. | 02 A. | May 2018. |