

0m	Scale 1:50	4m
0m	Scale 1:100	8m
0m	Scale 1:200	16m
0m	Scale 1:500	40m
0m	Scale 1:1250	100m


(When to scale of original plan bar = 8cm)

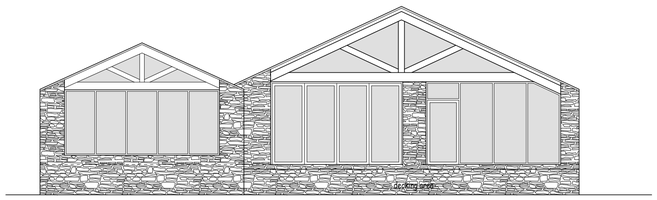


Existing front elevation (1:100)

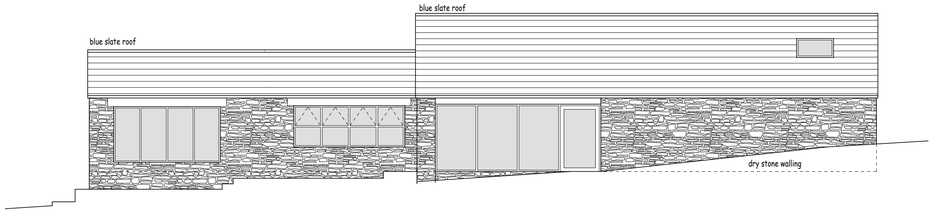


Existing side elevation (1:100)

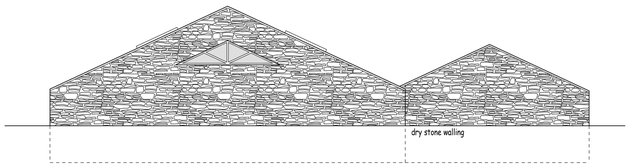


Existing rear elevation (1:100)

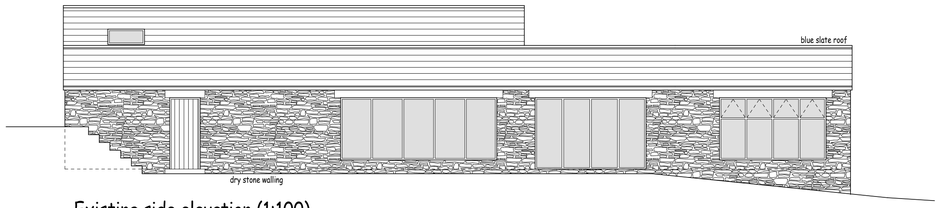


Existing side elevation (1:100)

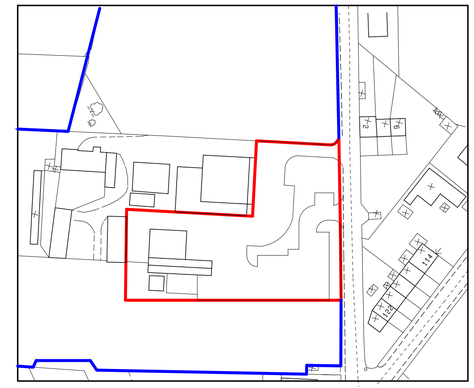

Location plan (1:1250)

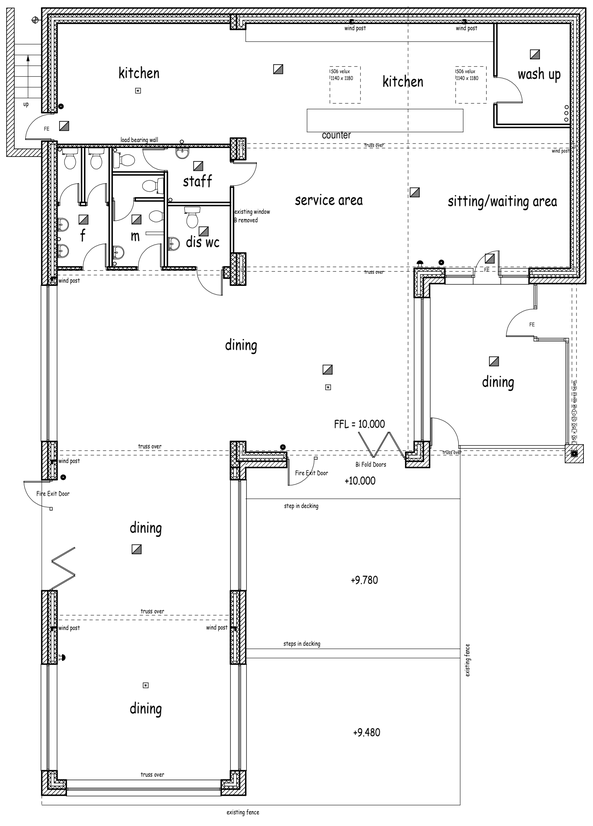

Existing layout (1:100)

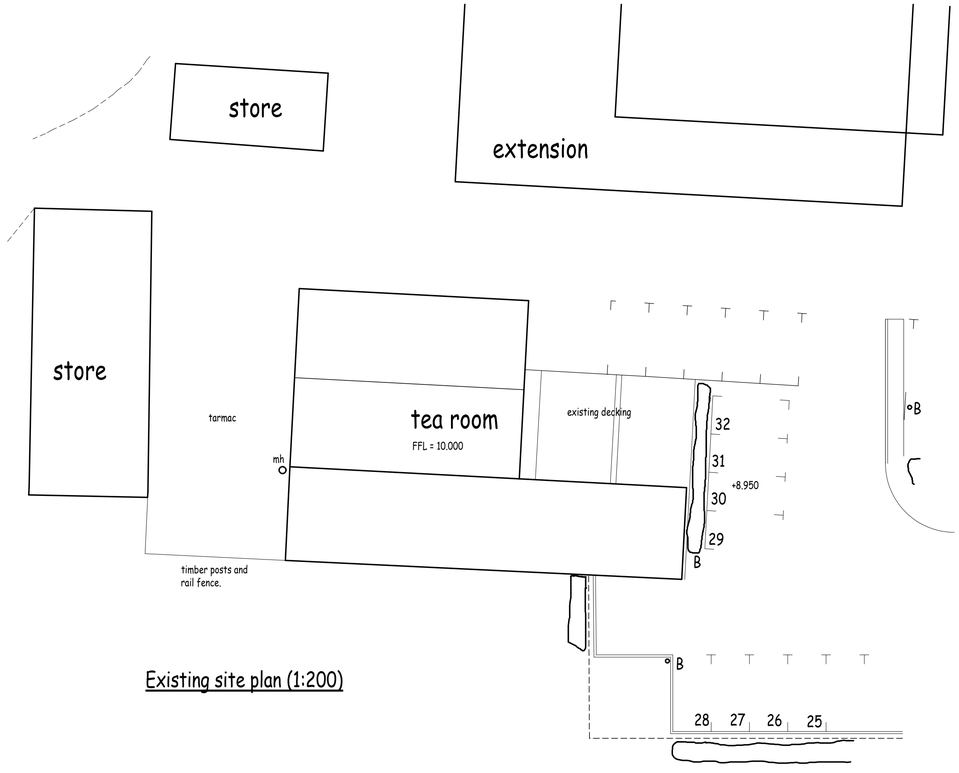

Existing site plan (1:200)

Rev C	21/03/2023 Red line amended.
Rev B	07/01/2019 Door and window configeration to front elevation corrected.
Rev A	08/11/2018 Location plan added.

Colne Valley Design
8 Meadow Lane
Slaithwaite
Huddersfield HD7 5EX

Tel/Fax: 01484 842097
Mobile: 07867 803312
E-mail: mitchell@cvdesign.freeserve.co.uk

Proprietor: S.A. Mitchell (ACIOB)

Project
Extension to tea room.

For
Tea Room at Bolster Moor Farm Shop.

Address
Harden Road farm
Bolster Moor
Golcar.

Title
Existing plans and elevations.

Job No.	Drawing number	Date
18 J 15.	01 C.	May 2018.