


Proposed elevation drawings - Sectional concrete garage
Drawn : Ian Bartholomew
Date : 10-12-22
Reference: PP-11762448

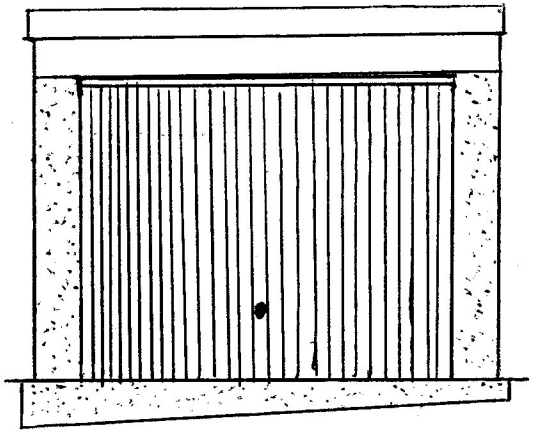


Front Elevation

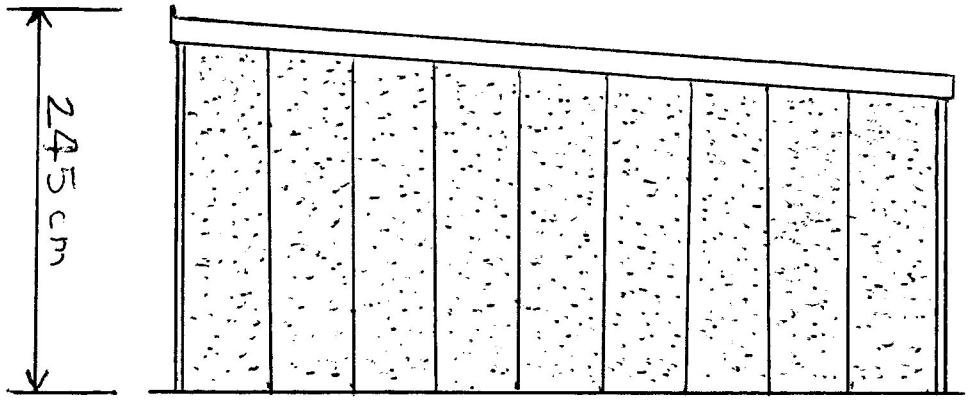

Side Elevation

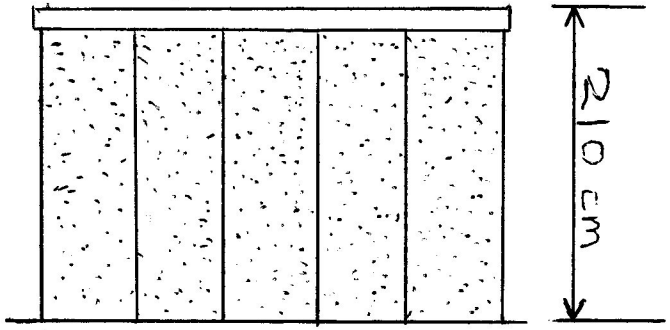

Rear Elevation

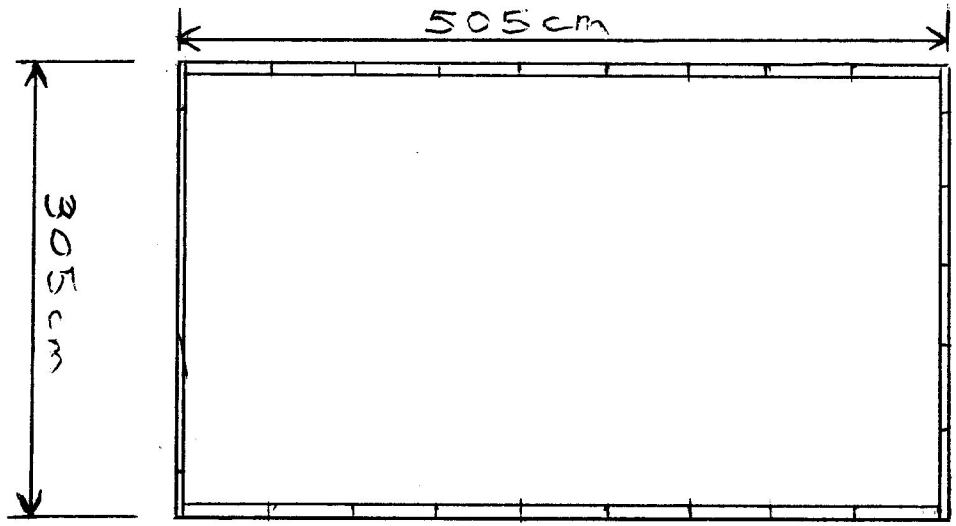

Plan

Scale 1:50 A4 12GS Jos Lane Shepley, Huddersfield, HD8 8DJ.