Key:
1 - marshalls epoch stone
2 - obscured glazing
3 - dark grey uPVC windows
4 - artstone cills and heads
5 - Wienerberger Rivius Antique Slate

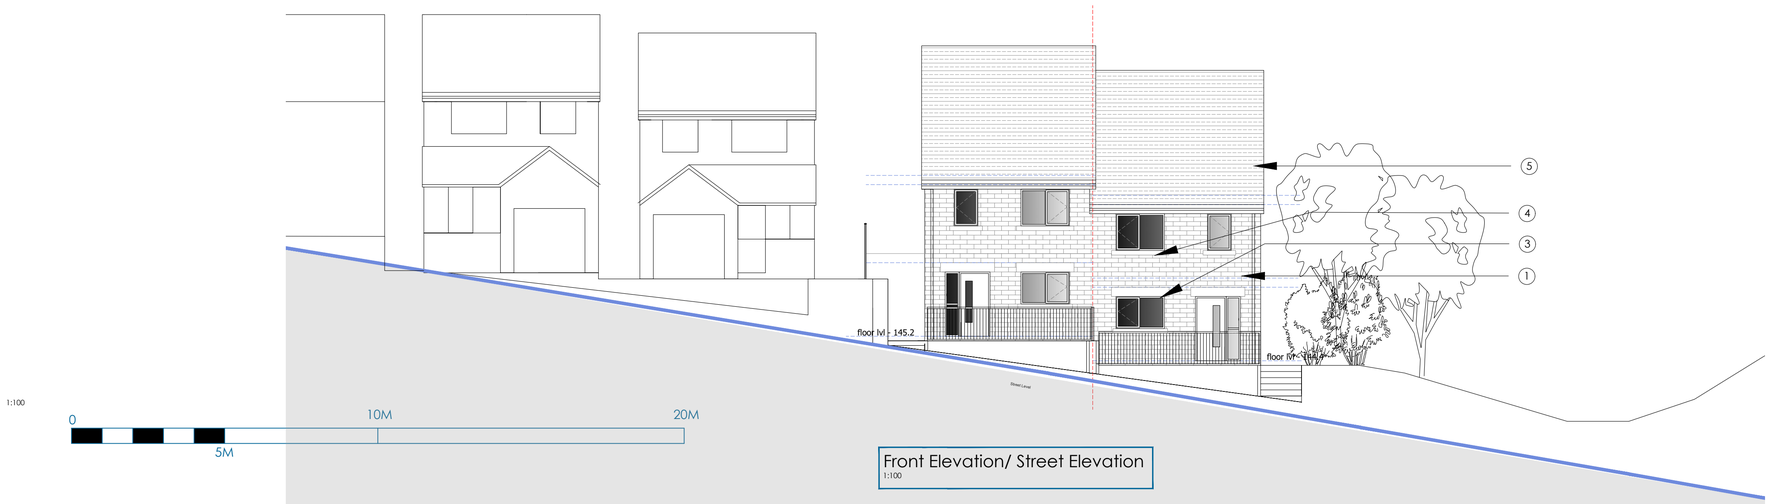

Front Elevation/ Street Elevation
1:100

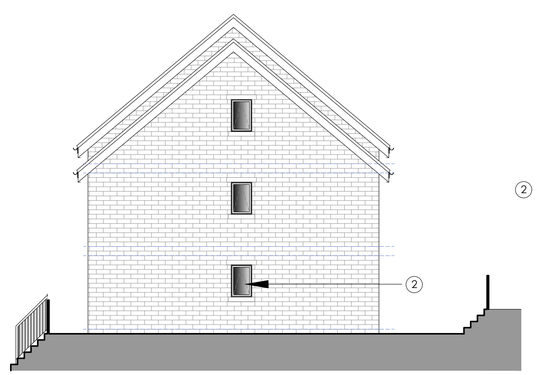

Side Elevation
1:100

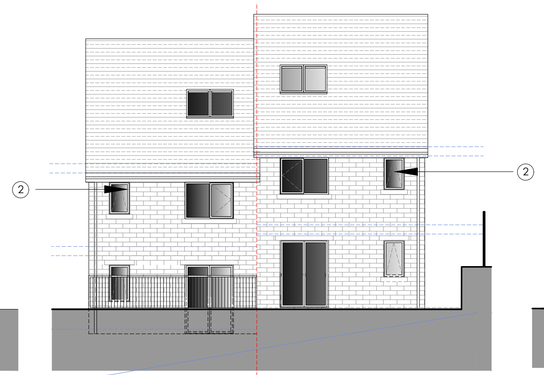

Rear Elevation
1:100

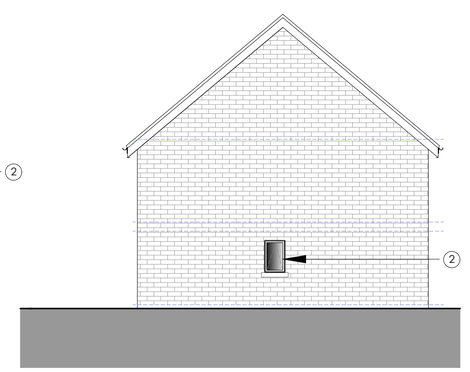

Side Elevation
1:100

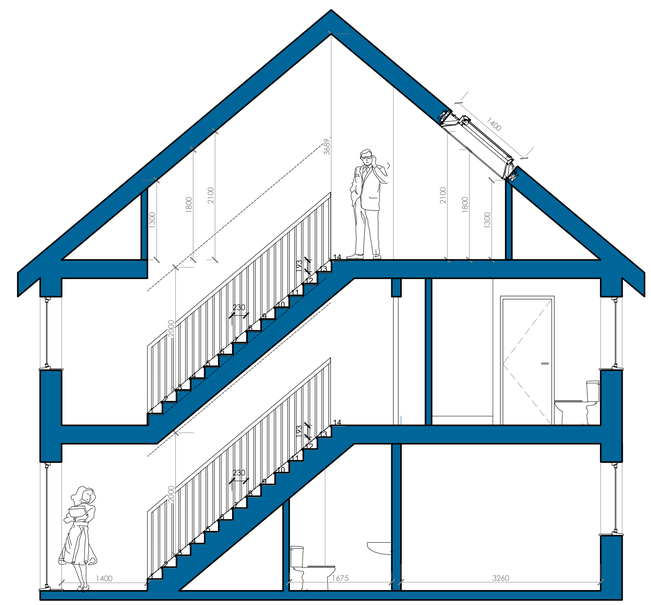

Section
1:50

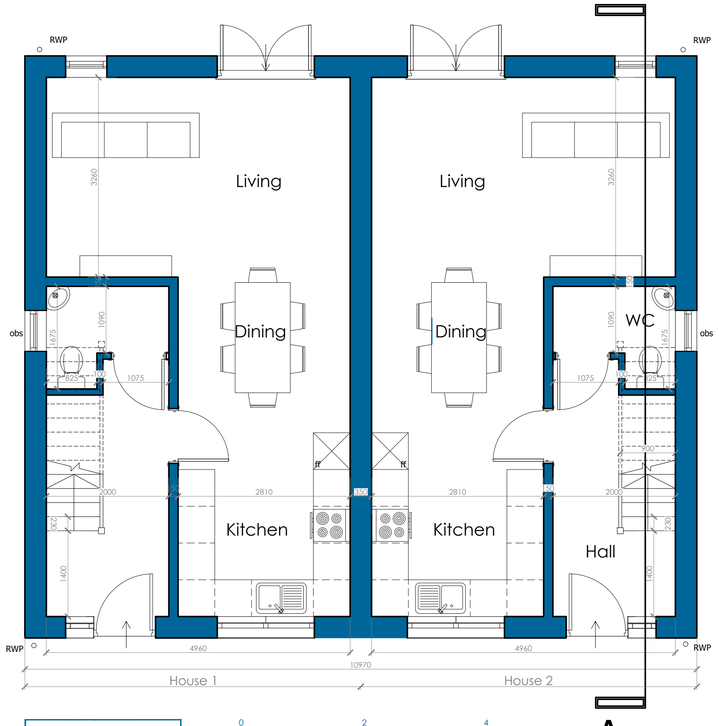

Ground Floor
1:50

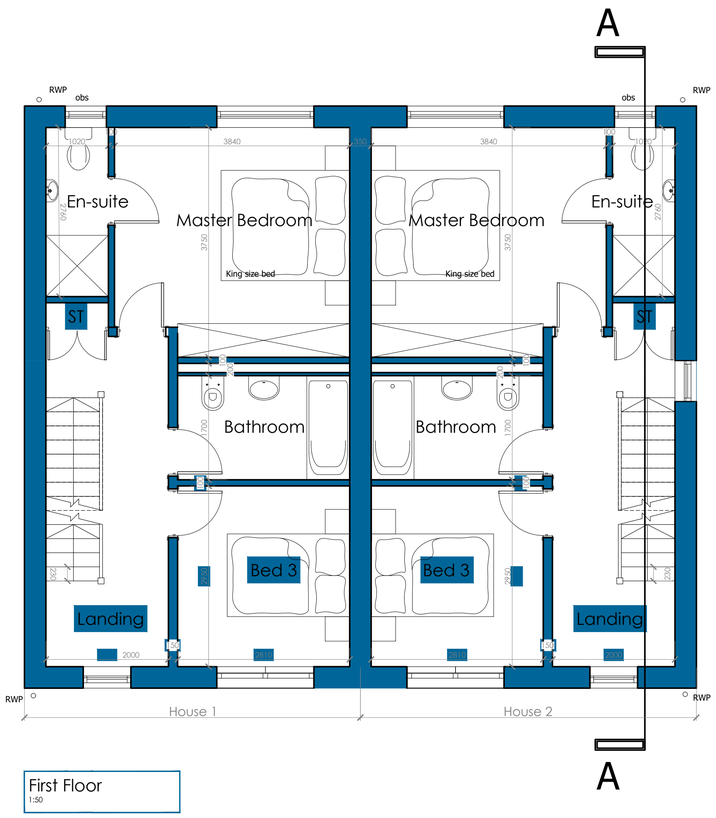

First Floor
1:50

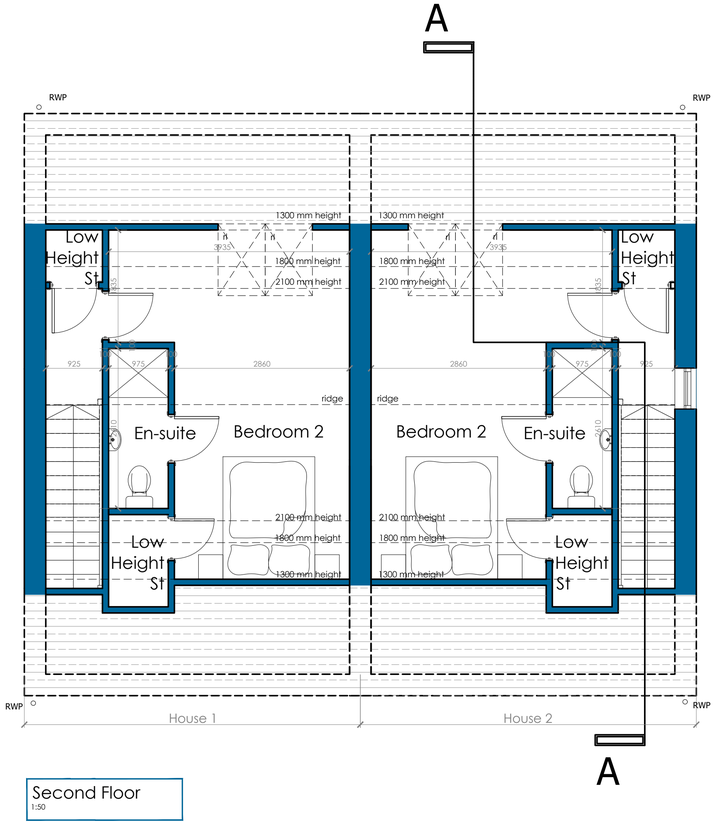

Second Floor
1:50

2023.11.29	B	design amended at request of LPA	KJL
2023.10.24	A	design amended at request of LPA HCO	KJL
Date	Rev	Description	Init.

Revisions

redwaters

Proposed Development at:
Land adjoining 2 Hoyle Ing,
Linthwaite, Huddersfield HD7 5RX

Drawing title:
As Proposed - houses 1 & 2

Project Status:
Planning

THIS DRAWING IS ISSUED FOR THE ABOVE PURPOSE ONLY AND MUST NOT BE USED FOR ANY OTHER PURPOSE

Scale:	Date:	Drawing No:
1:50, 1:100 @A1	2022.10.21	01 B

Job No:	Drawn by:
22.RED.11	MB