
Suitability Code: S4

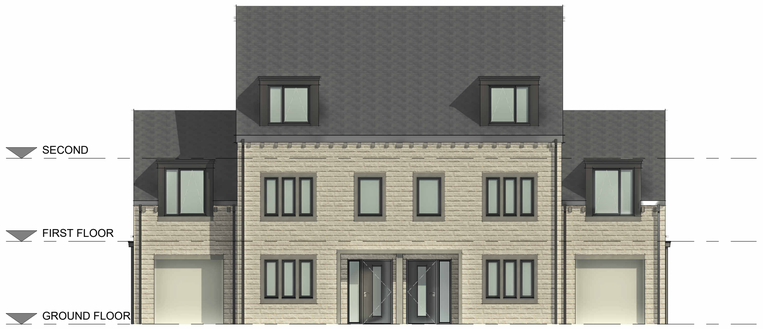

FRONT ELEVATION

1 : 100

House type handing plot specific. refer to site plan for specific handing



RIGHT SIDE ELEVATION

1 : 100



REAR ELEVATION


1 : 100

House type handing plot specific. refer to site plan for specific handing




LEFT SIDE ELEVATION

1 : 100

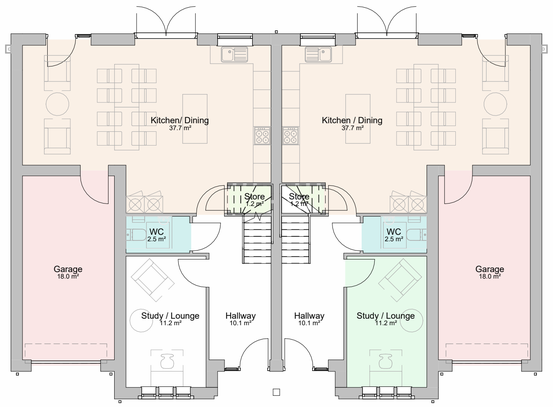


GROUND FLOOR GA PLAN

1 : 100

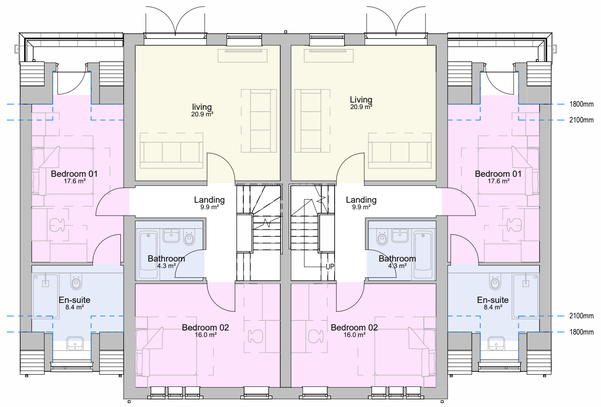

FIRST FLOOR GA PLAN

1 : 100

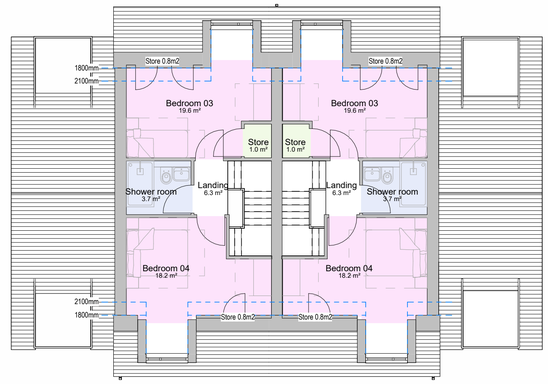

SECOND FLOOR GA PLAN

1 : 100

P02	Layout amendment to comply with NDSS	07/12/22	TC	MH
P01	Drawing issue	26/05/22	TC	MH
REV	COMMENT	DATE	DR	CH

THIS DESIGN IS COPYRIGHT ©

BBA
BREWSTER BYE ARCHITECTS
5 NORTH HILL ROAD, LEEDS, HEADINGLEY, LS6 2EN
T: 0113 275 4000
info@brewsterbye.co.uk www.brewsterbye.co.uk

CLIENT

urban

JOB TITLE

Resdiential development

Denby Dale

BLOCK TYPE II

Drawn: TC Scale: 1 : 100@A1

Date: 04/04/22 Checked: HC

DWG NO: 571/16-BBA-01-XX-DR-A-0216 REV: P02