
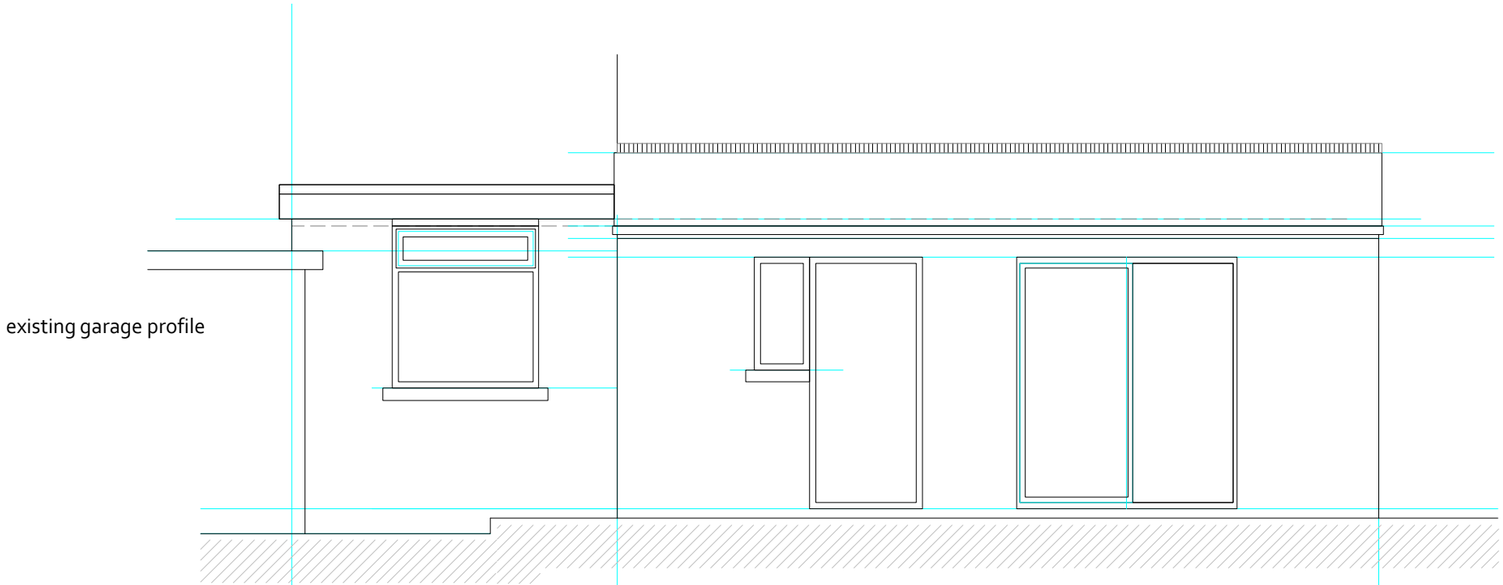


EXISTING REAR ELEVATION

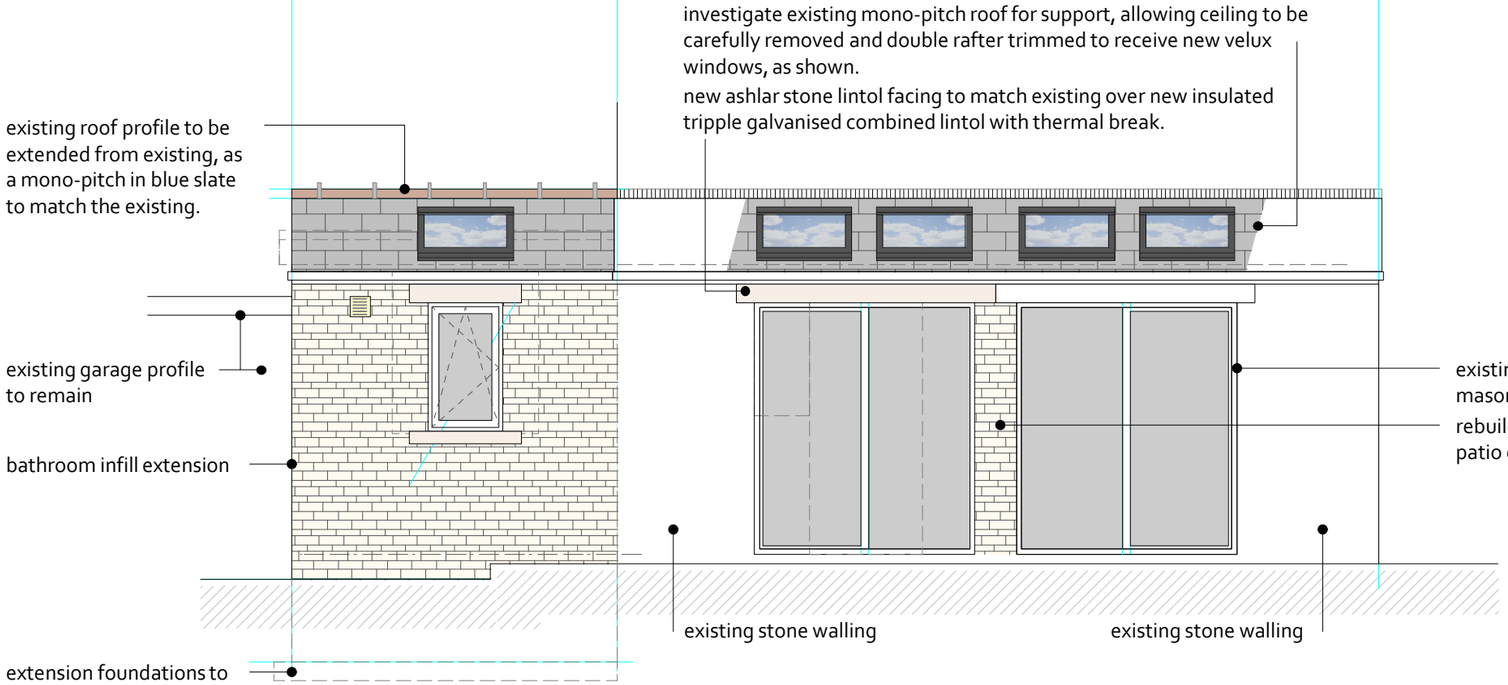

PROPOSED REAR ELEVATION

0 m 1 2 3 4m

planning+drawing

All dimensions are approximate and to be verified by site measurement.

R02 - Plan prepared for Householder Application
R01 - Plan prepared

WOOD ASSOCIATES
architecture+interiors
The Woodshed@Number 11 , Thurstonland , Huddersfield , HD4 6YB

PROJECT

27 Springwood Road, Thongsbridge
Holmfirth, HD9 7SJ

TITLE

REAR ELEVATION

SCALE	DATE	DRAWING No.
1 : 50 @ A3	Oct 2022	22032D-07-R02