
Hudds Design
Structural Engineering Consultants
www.huddsdesign.com
E : eng@huddsdesign.com

Client:	Annette Sharpe			Job No:	HD-S22-1121
Address:	8 Southfield Court, High Burton, Huddersfield, HD8 0RG			Start Page: A2	Rev:
Drawn By: AM	Date: 08/12/22	Checked By: JA	Date:	Approved:	Scale: 1 : 50@A4

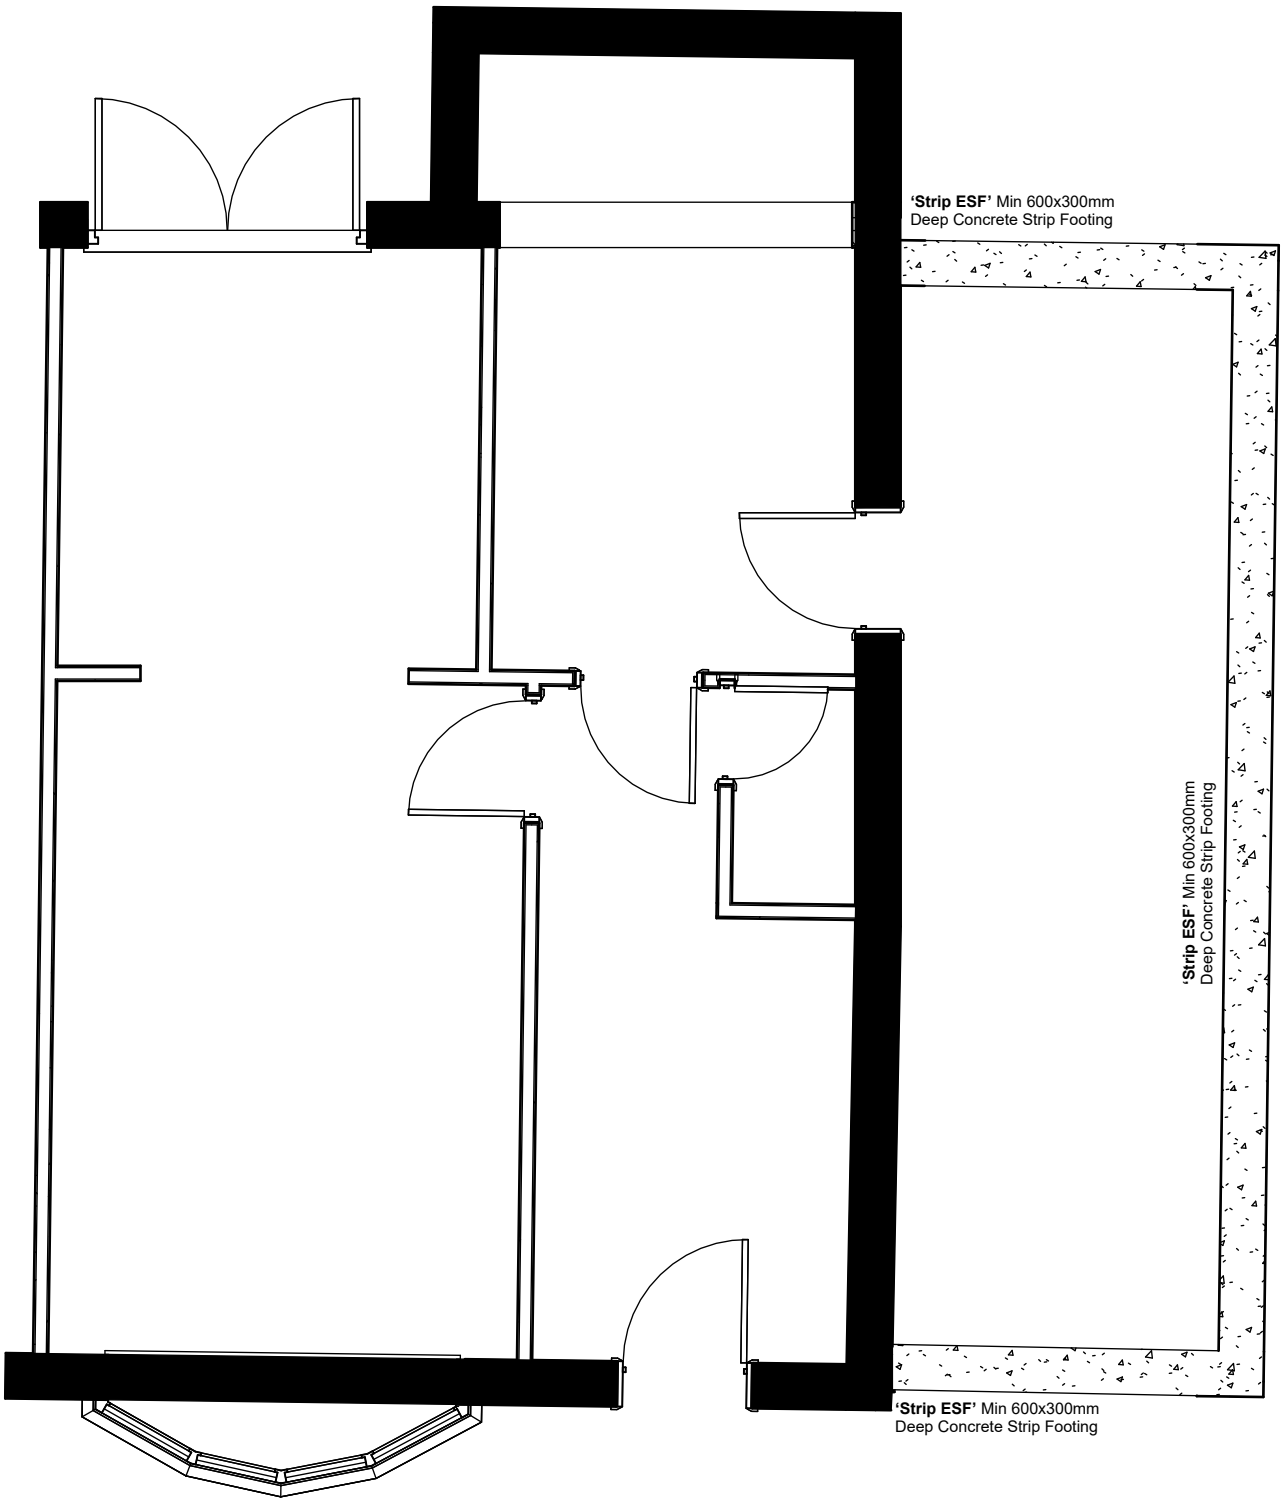

Foundation Plan

1 : 50