

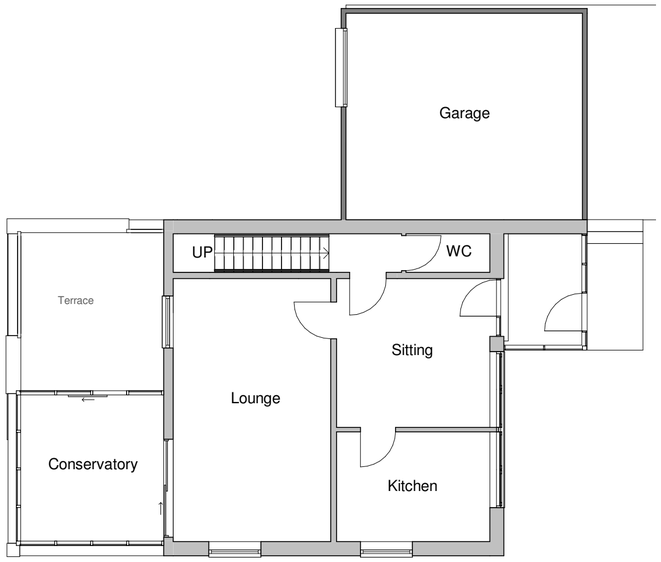


Existing Ground Floor
1 : 100

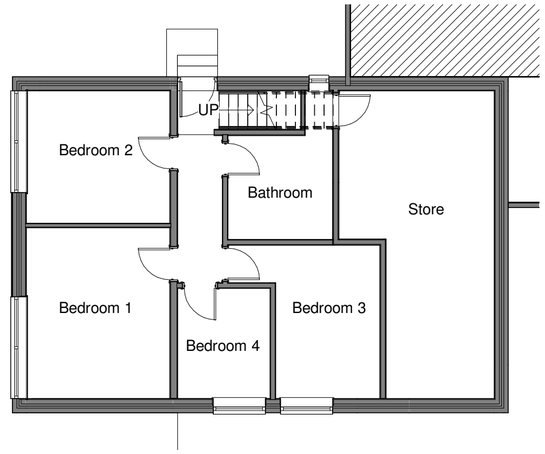


Existing Lower Ground Floor
1 : 100

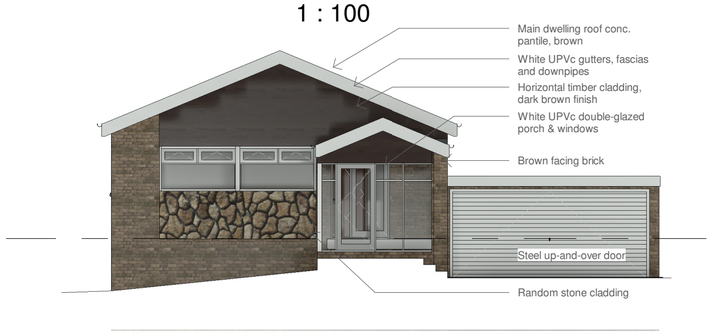

Existing Front Elevation
1 : 100



Existing Side (South) Elevation
1 : 100

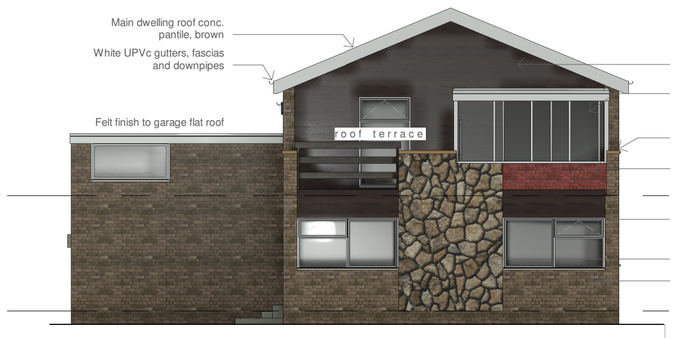

Existing Rear Elevation
1 : 100



Existing Side (North) Elevation
1 : 100

Revision	Description

Location

281 Woodlands Road,
Birstall, WF17 0QJ

Title
Existing Plans & Elevations

Scale 1 : 100 @A2

Drawing No. S22403 P03

Revision

hello@spokelimited.co.uk tel: 0113 335 0975

SPOKE
ARCHITECTURAL DESIGN

This drawing is copyright and shall not be reproduced without permission of Spoke Architectural Limited.
Do not scale from this drawing, use figured dimensions only.
It is the Contractors responsibility to check all dimensions on site.
This drawing is to be read in conjunction with all Structural Engineers' drawings.
It is the Contractors responsibility to ensure compliance with Building Regulations.
This drawing is to be read in conjunction with all Spoke's relevant drawings and schedules.