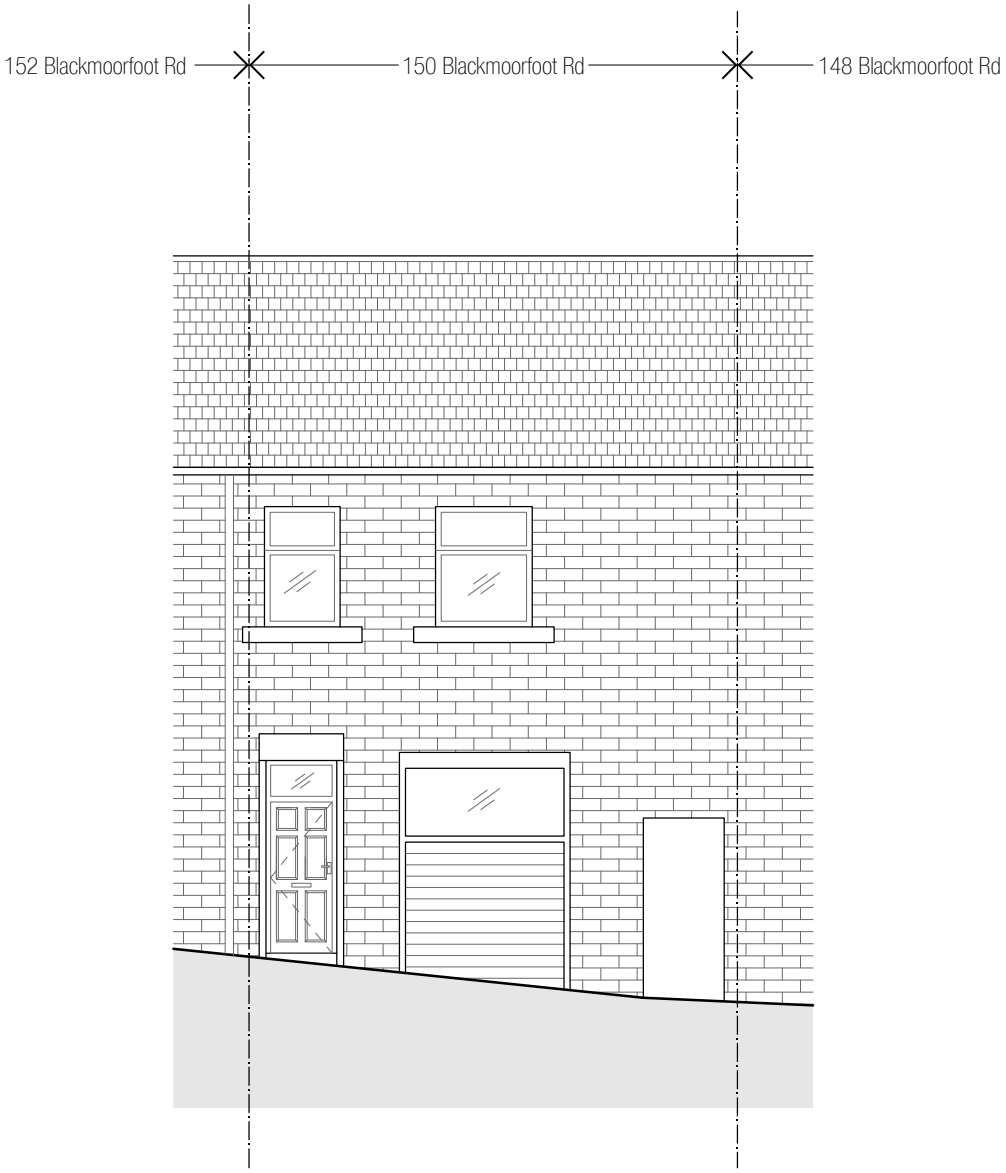


0 1 5 10m

EASTFIELD
Architecture / Planning / Project Management

167-169 Great Portland St, 5th Floor, London W1W 5PF
info@eastfieldarchitecture.com
www.eastfieldarchitecture.com

Project Title: 150 BLACKMOORFOOT RD			
Drawing Title: EXISTING - Front Elevation	Project No: 1190	Scale: 1:100 @ A4	Date: JAN 2023
Status: SURVEY	Drawing No.: 1190-X-EL-01		Revision: A