
Notes:
- Do not scale this drawing.
- All dimensions to be checked on site prior to construction.
- Designer to be notified of discrepancies in figured dimensions.
-This drawing is copyright to PMK Design Associates.

Key/Legend:

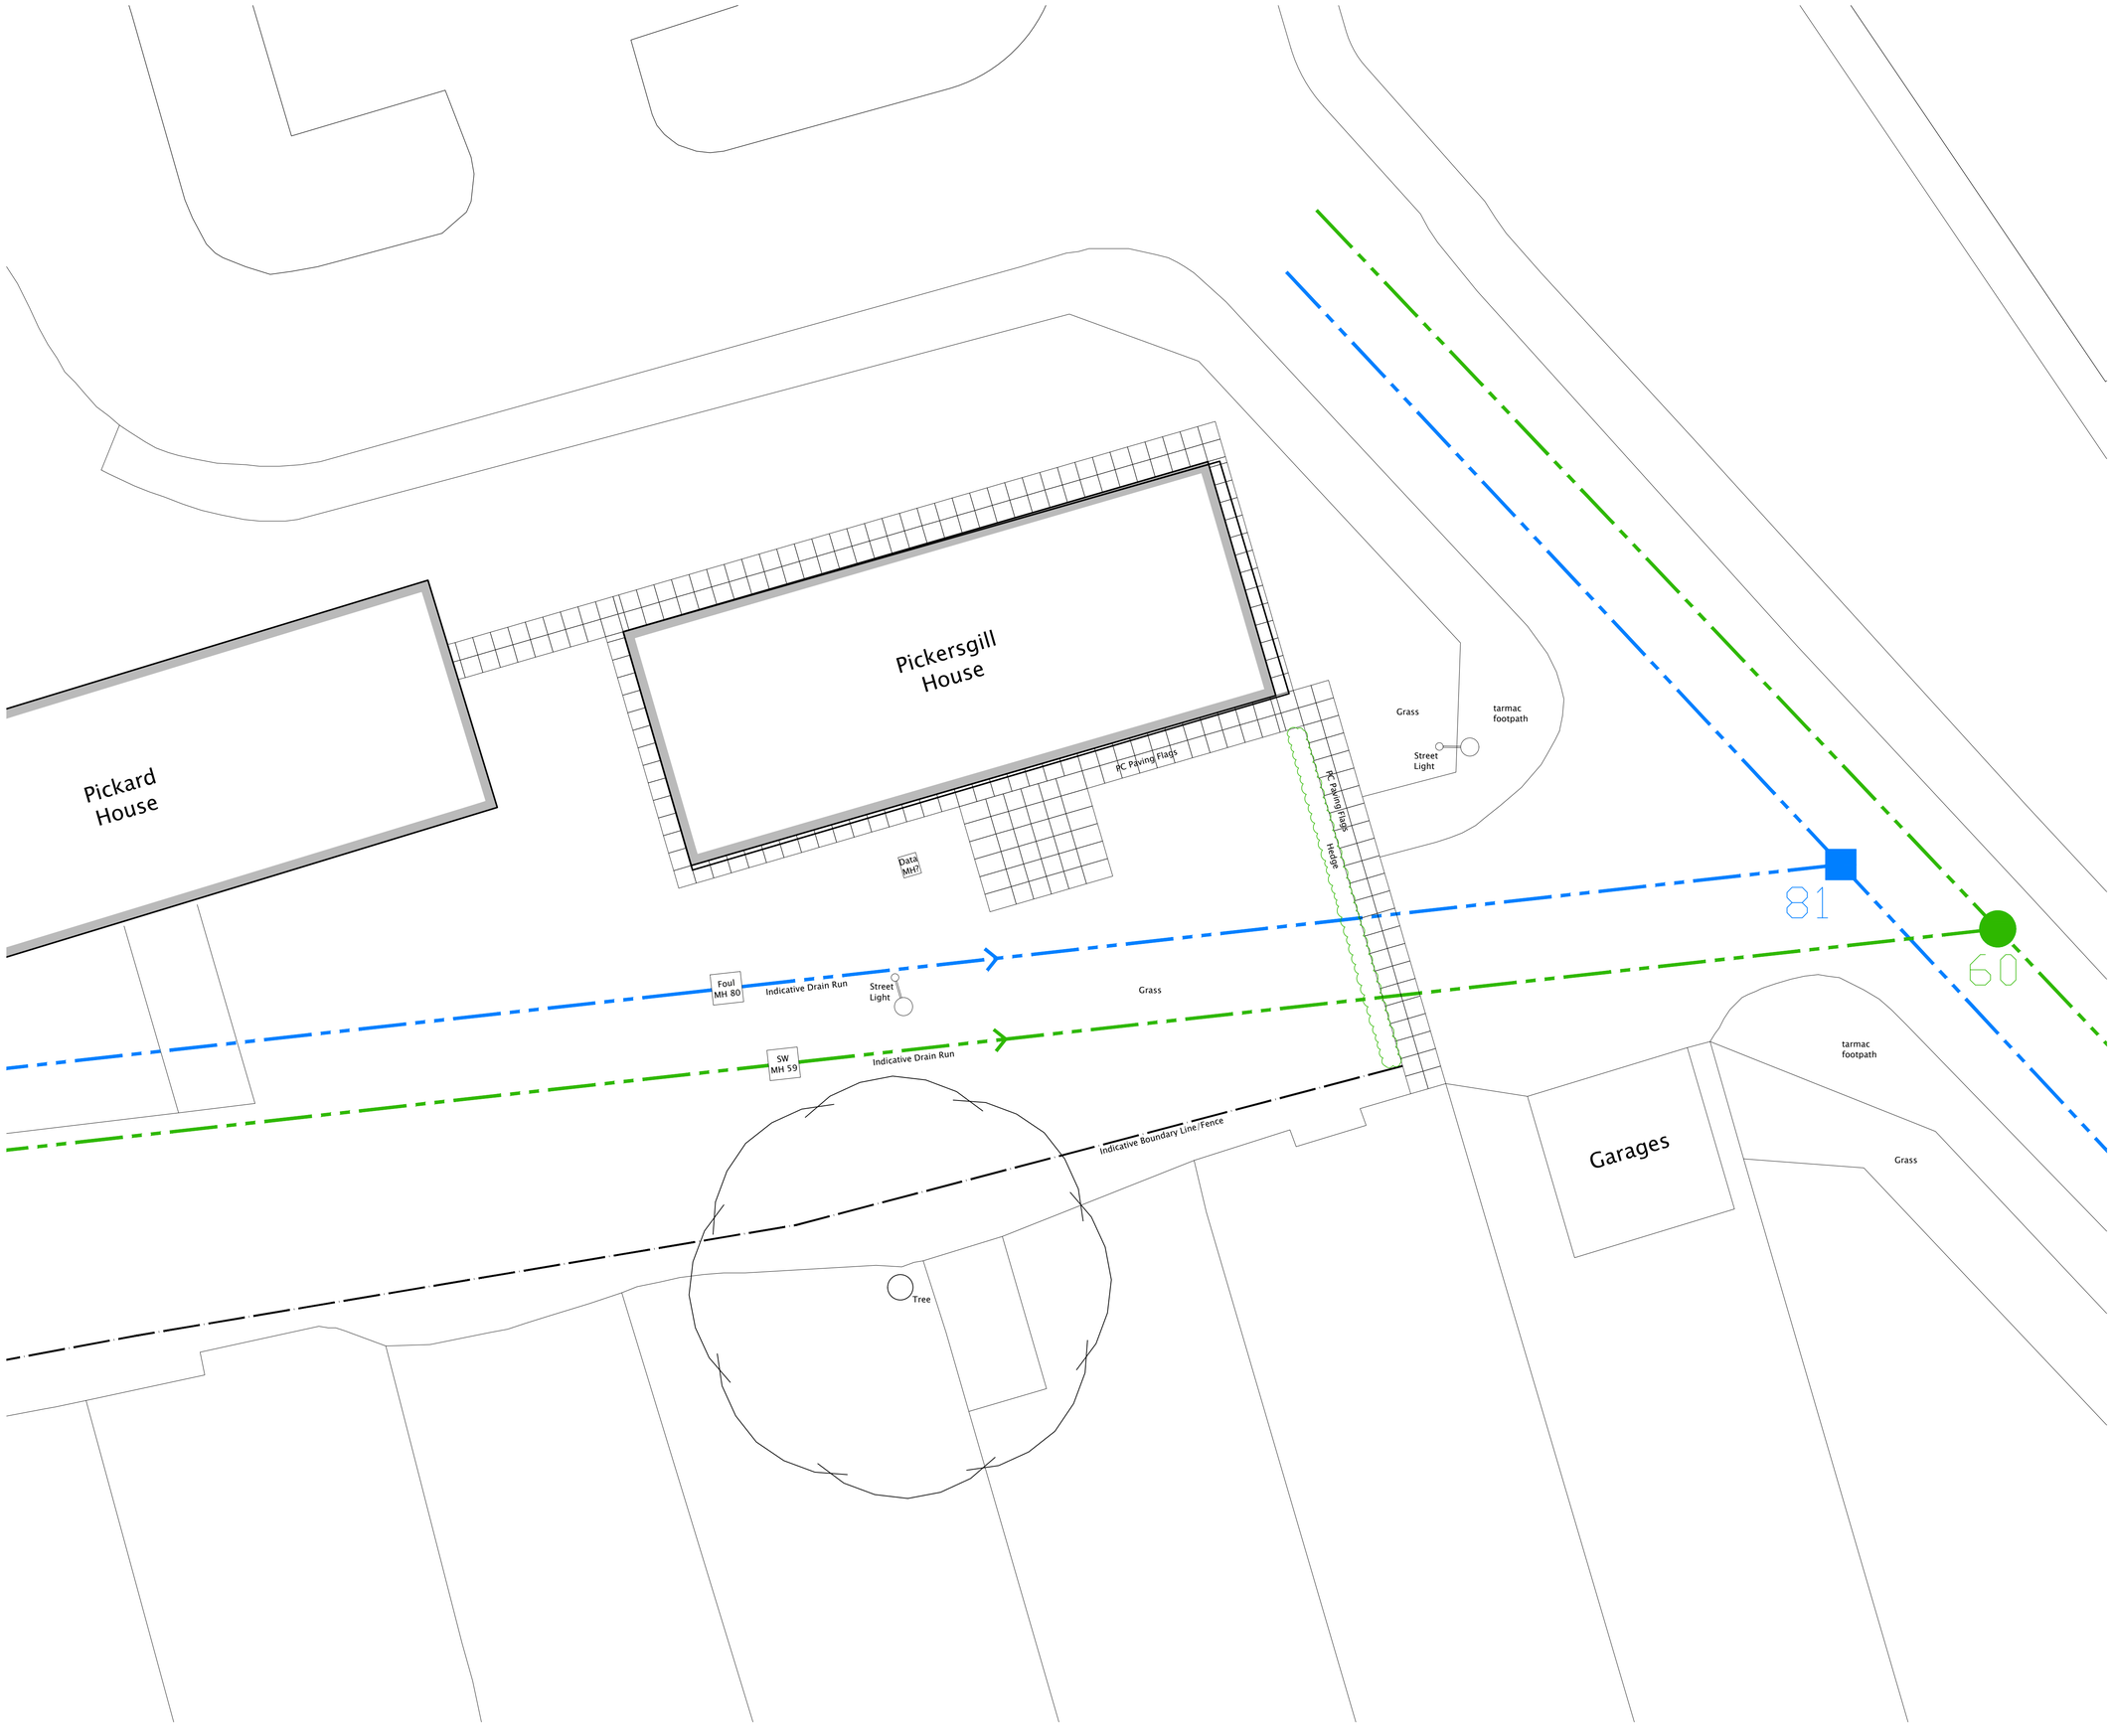


| Rev: | Description | Date: |
|---|---|---|
| – | - | - |

Revisions:

Drawing Status:

planning

Client:

The Mid Yorkshire Hospitals NHS Trust

Project Title:

Proposed Data Centre,
Dewsbury & District Hospital

Drawing Title:

Site Plan
as Existing

| Date: | Scale: | Sheet: |
|---|---|---|
| 07.02.23 | 1:100 | A1 |

| Project No: | Drawing No: | Revision: |
|---|---|---|
| 23004 | [10] 01 | – |


Entrance 3, HCC, Kings Road, Harrogate, HG1 5LA
Tel: 01423 790 146 - Fax: 01423 790 227
Email: info@pmkdesignassociates.com


pmk design associates