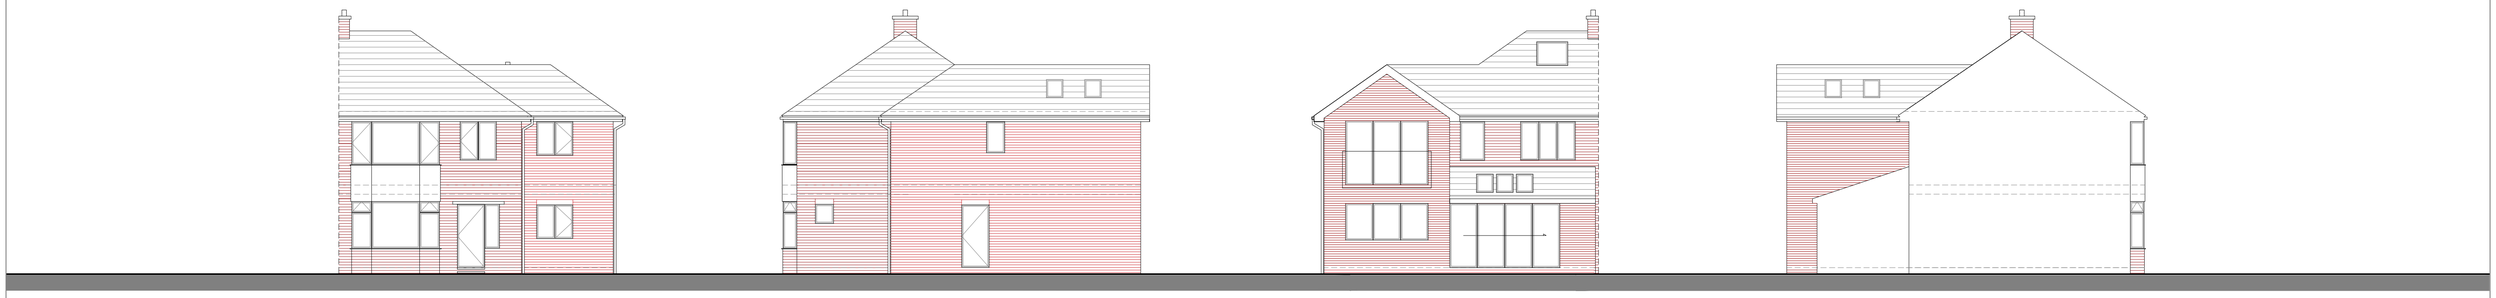

PROPOSED FRONT ELEVATION.
1:100

PROPOSED SIDE ELEVATION.
1:100

PROPOSED REAR ELEVATION.
1:100

PROPOSED SIDE ELEVATION.
1:100

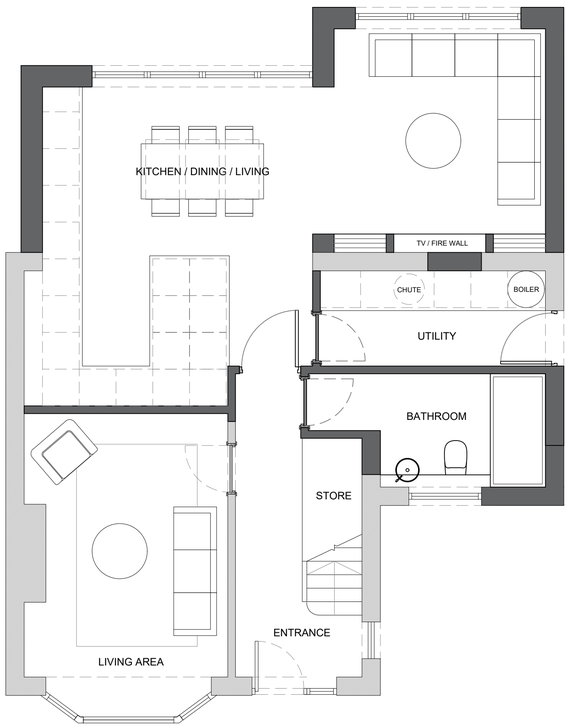

PROPOSED GROUND FLOOR.
1:50

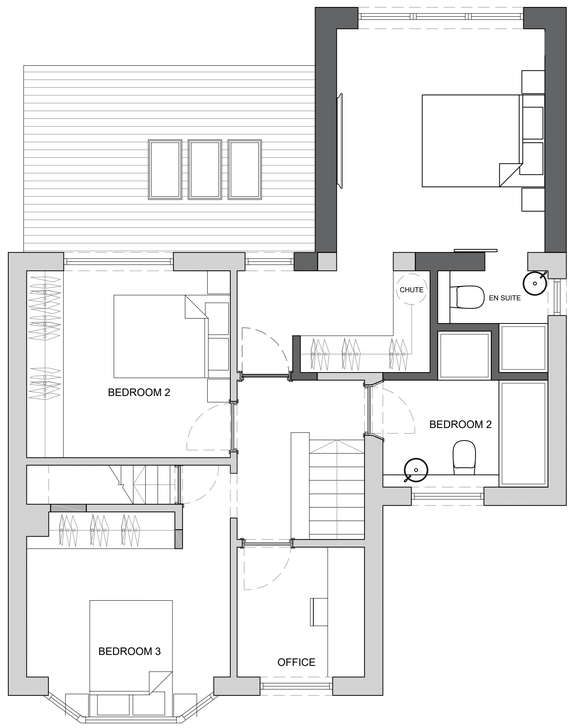

PROPOSED FIRST FLOOR.
1:50

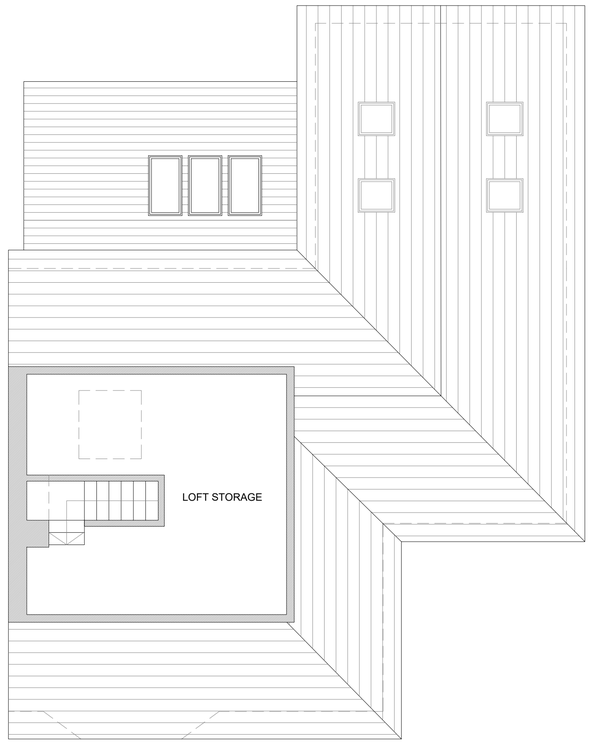

PROPOSED SECOND FLOOR.
1:50

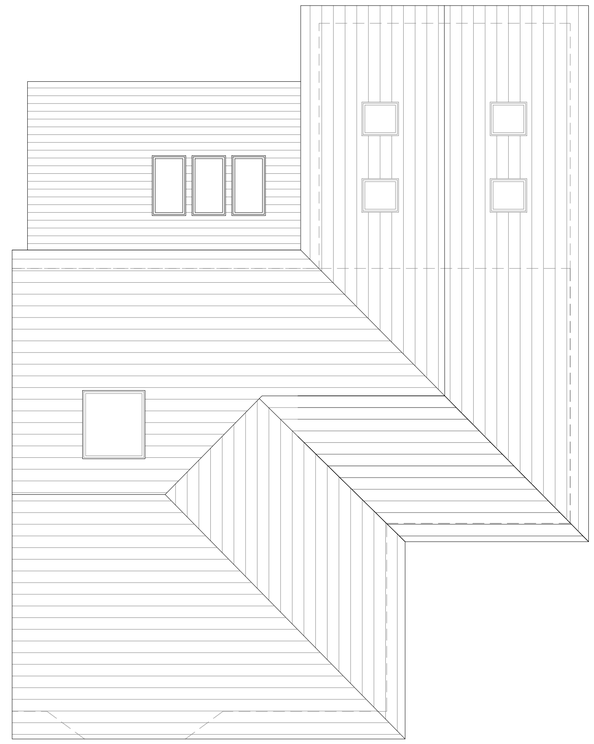

PROPOSED ROOF PLAN.
1:50

2021 NORTHERN DESIGN AWARDS FINALIST
2022 Best of Houzz Service
BUILD 2021 Home Builder Awards
BUILD Architecture Awards 2019

REVISION	DESCRIPTION	DATE
-	-	-
-	-	-
-	-	-
-	-	-
-	-	-
-	-	-
-	-	-
-	-	-
-	-	-
-	-	-
-	-	-

NOTES

STATUS
PLANNING DRAWING

ORANGE DESIGN STUDIO.
ARCHITECTURAL PRACTICE
hello@orangedesignstudio.co.uk
59A, Huddersfield Road, Mirfield, WF14 8AA
orangedesignstudio.co.uk
01924 650930

COPYRIGHT © ORANGE DESIGN STUDIO LIMITED

PROJECT TITLE
SLIPPER LANE

DRAWING TITLE
PROPOSED GA

SCALE	DRAWN	CHECKED	PROJECT REFERENCE
1:100 1:50	CF	JH	ODS_21-415

PAPER SIZE	DWG NUMBER	DATE	REVISION
A1	(20)001	21/02/23	A

CLIENT
MR AND MRS BRADBY