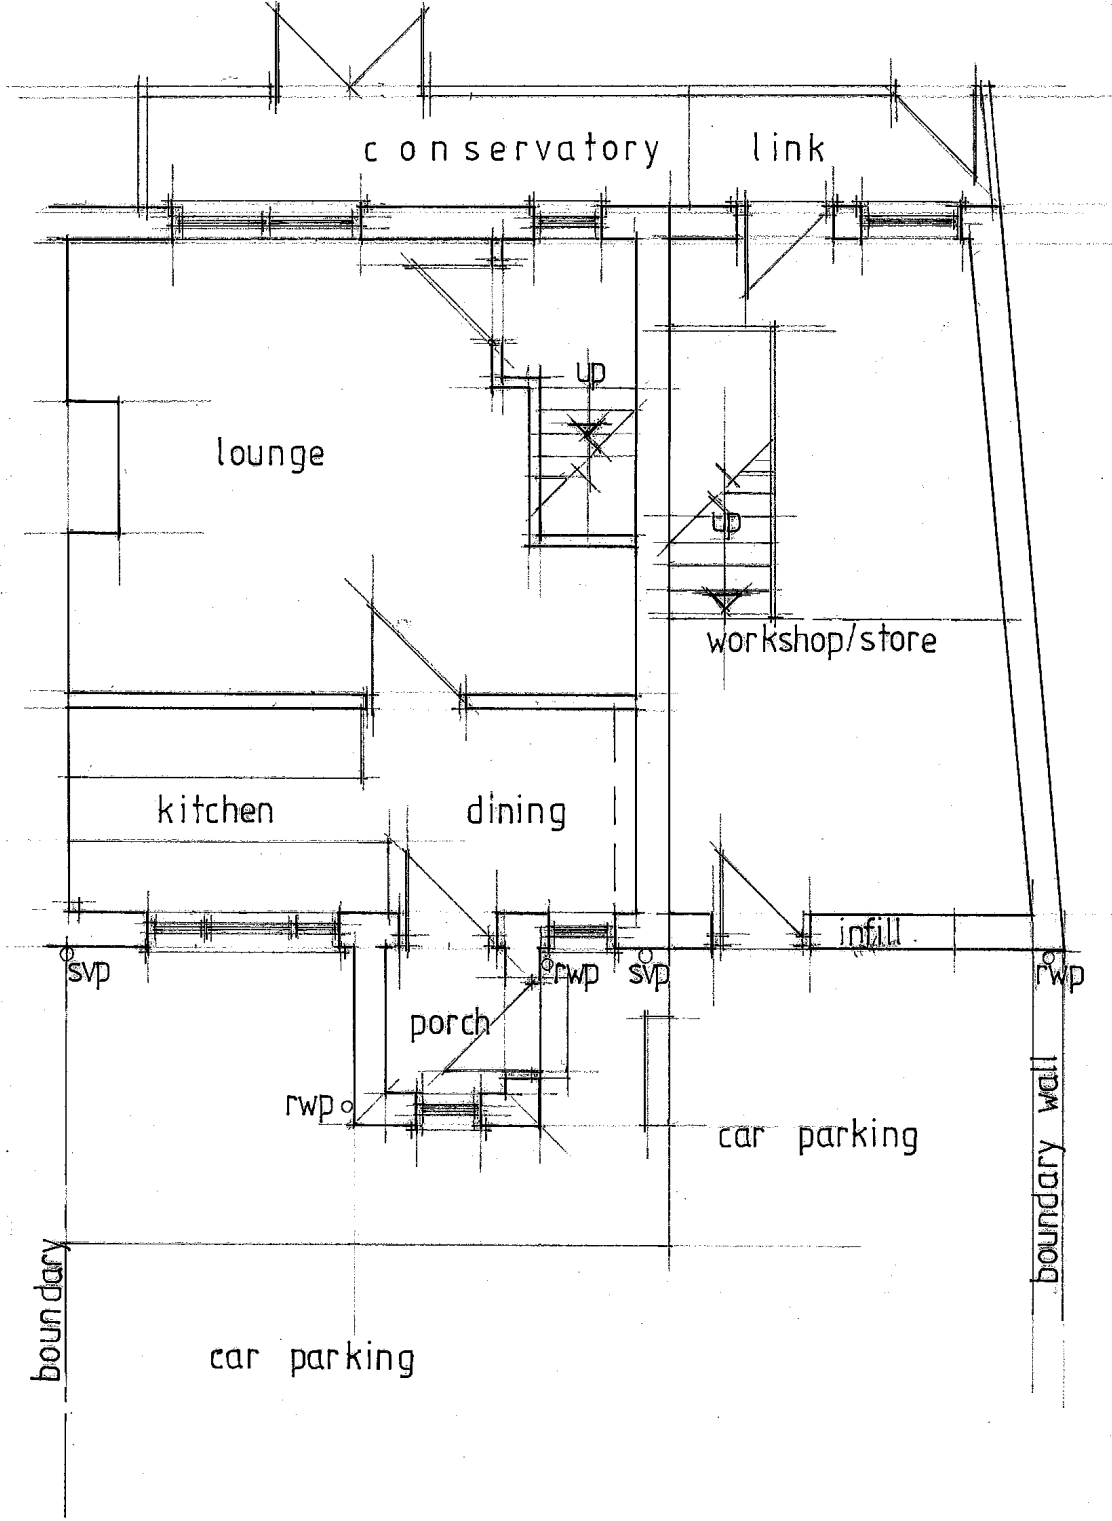


PROPOSED CONVERSION
OF WORKSHOP TO KITCHEN
AND INTERNAL ALTERATIONS
AT
159 HUNSWORTH LANE
CLECKHEATON BD19 4DT

EXISTING GROUND FLOOR PLAN

SCALE: 1:50
DATE : FEB '23
DRAWING Nº 23/14/01