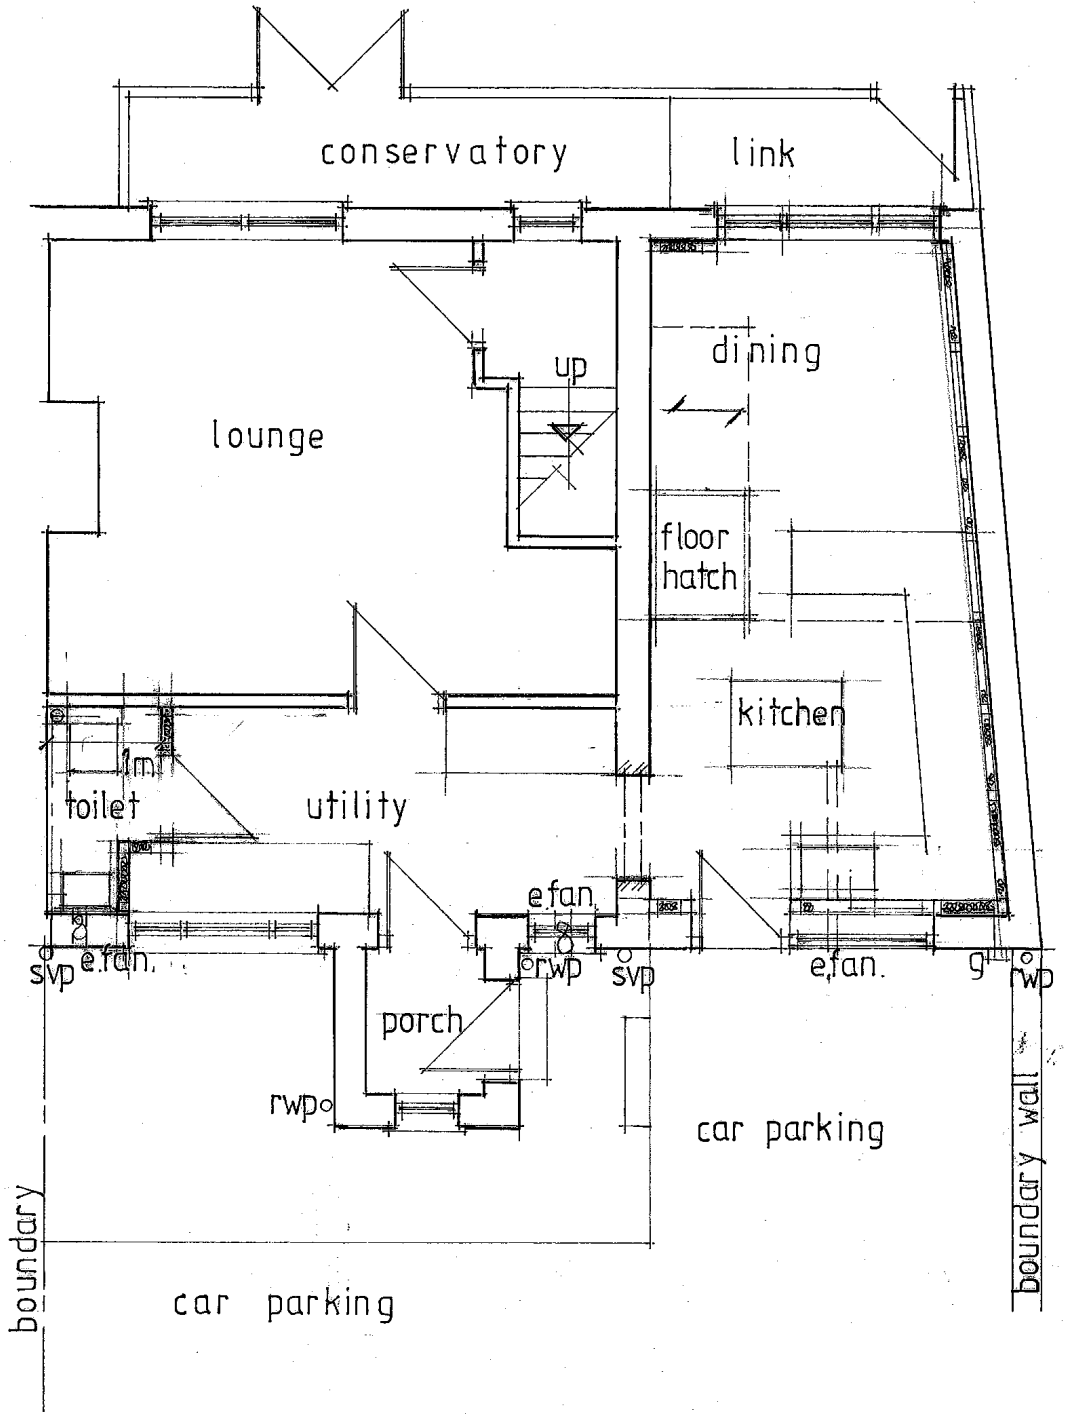


PROPOSED CONVERSION
OF WORKSHOP TO KITCHEN
AND INTERNAL ALTERATIONS
AT
159 HUNSWORTH LANE
CLECKHEATON BD19 4DT

PROPOSED GROUND FLOOR PLAN

SCALE : 1:50
DATE : FEB '23
DRAWING N° : 23/14/03