
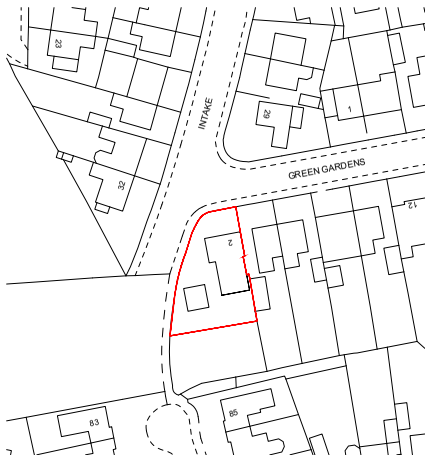



Existing Location Plan

Scale 1:1250

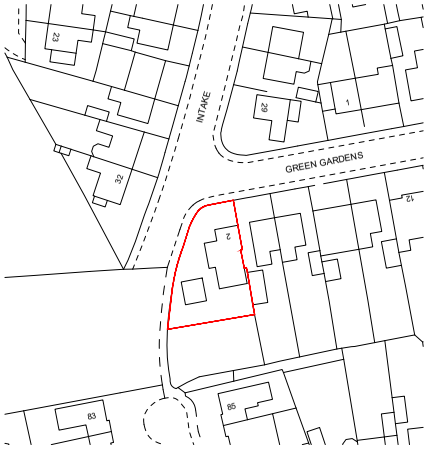

Proposed Location Plan

Scale 1:1250

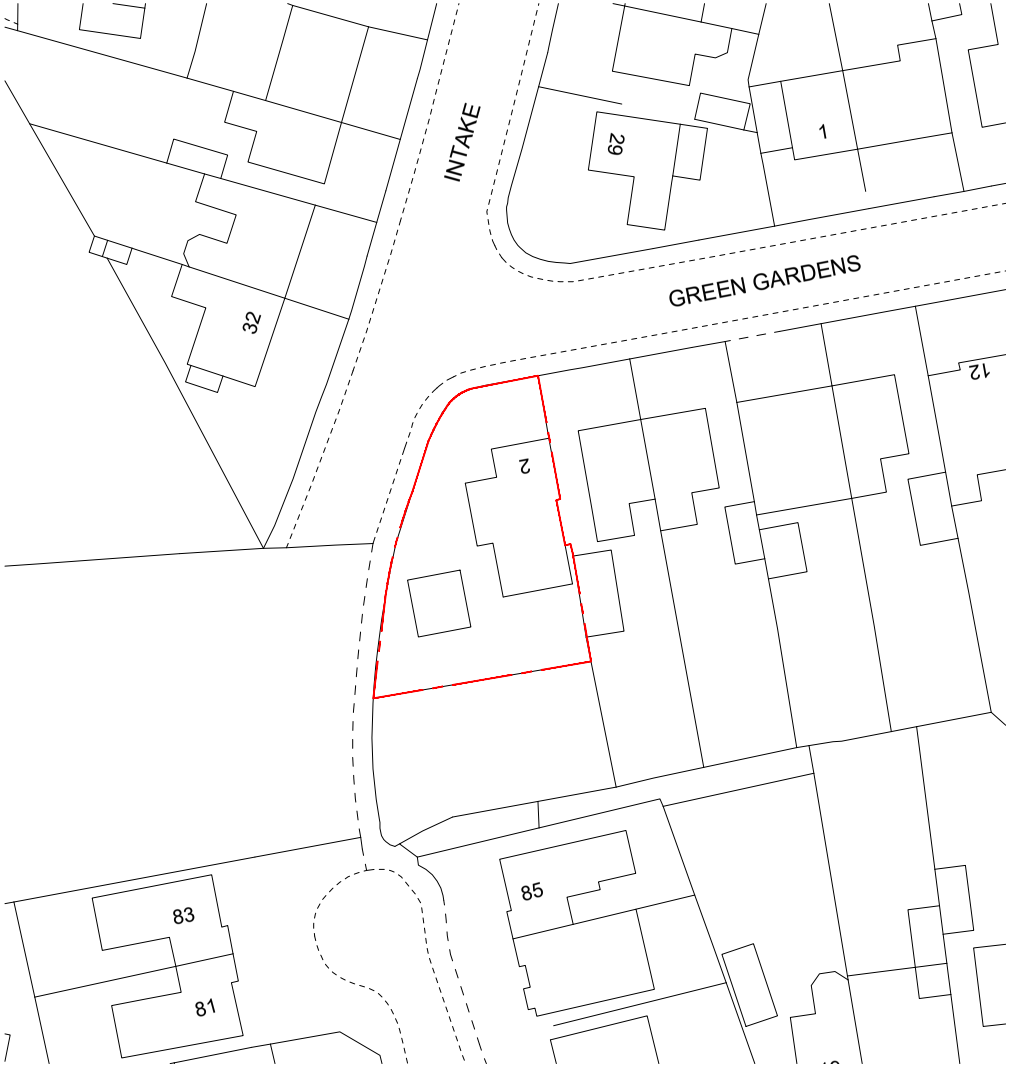

Proposed Site Plan

Scale 1:500

Key:

Site Boundary

1. Do not scale this drawing
2. Drawing to be used for the status indicated only
3. All dimensions and setting out shall be checked and confirmed and any discrepancies to be reported to the Architect prior to commencement of any work
4. All work and materials to be in accordance with current statutory legislation, relevant codes of practice and British Standards
5. Drawing to be read in accordance with relevant consultants and sub-contractors drawings and specifications
6. This drawing is the property of dag Architects Ltd and is not to be used in whole or in part without written consent

© dag Architects Ltd

key plan:

no.	revision	date
A		

project:
2 Green Gardens
Golcar
Huddersfield
HD7 4DG

client:
Private Client

scale: Varies | sheet: A3 | date: Jan 2023

title:
Site & Location plans

drawing status:
Planning

drawing no.: 205 - PL - 01 | rev: A

dag_