



Proposed Ground Floor Plan

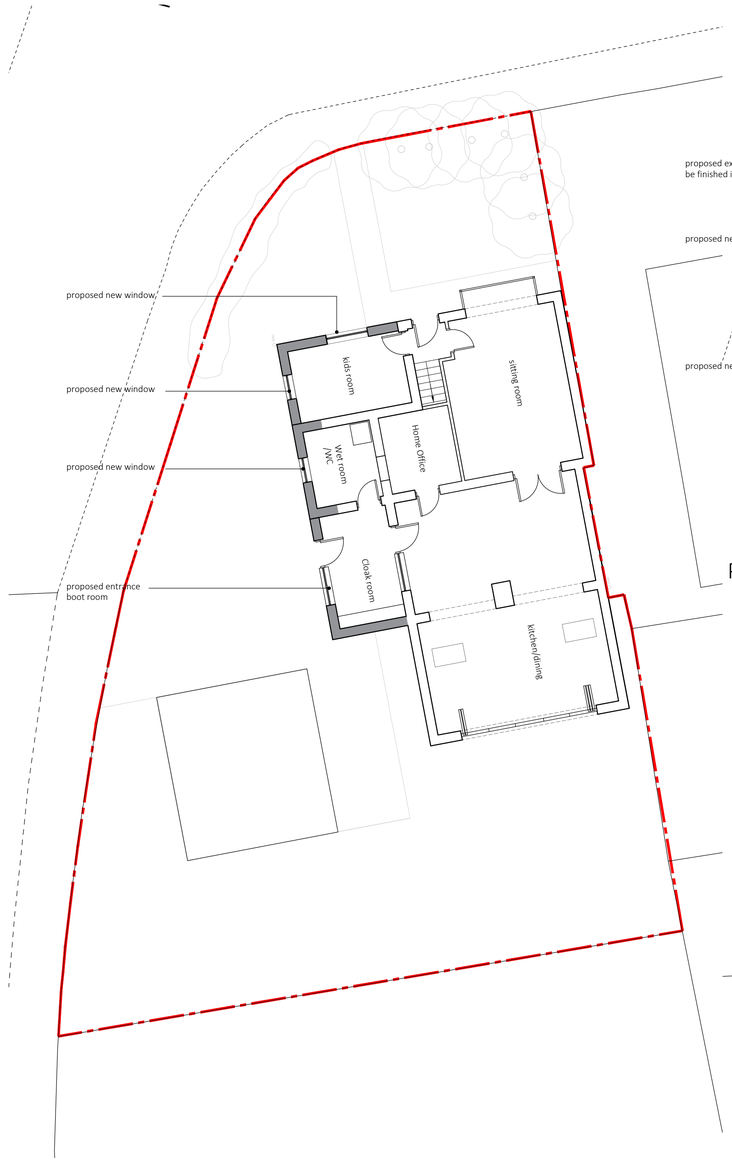

Proposed First Floor Plan


Proposed Roof Plan

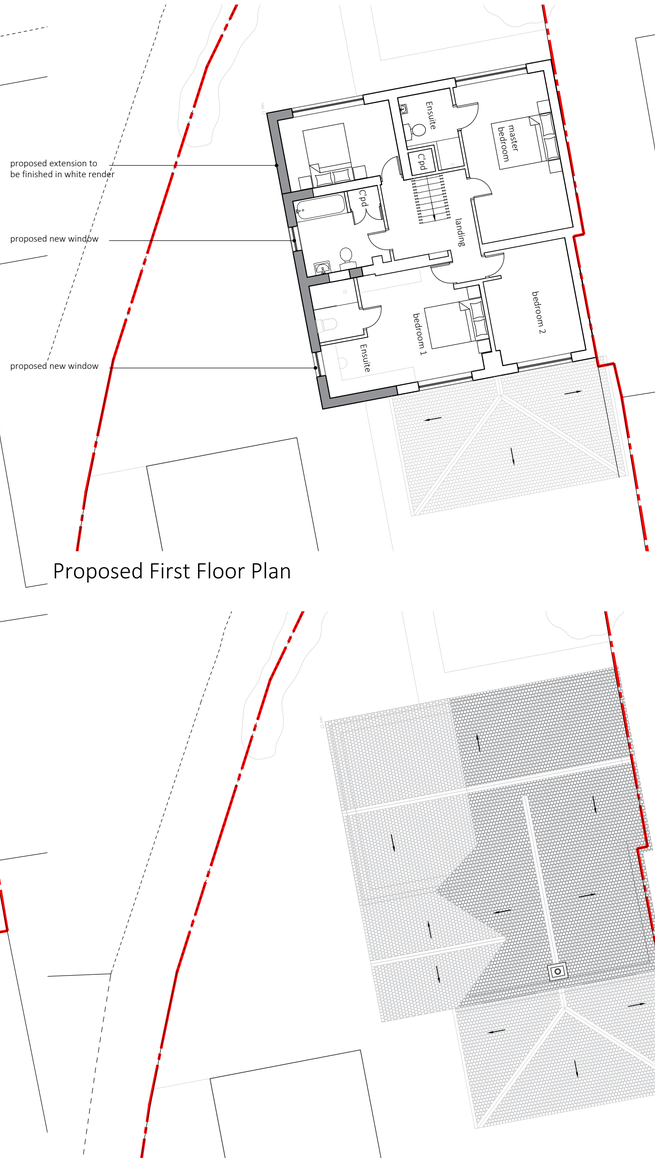

Proposed West Elevation



Proposed South Elevation

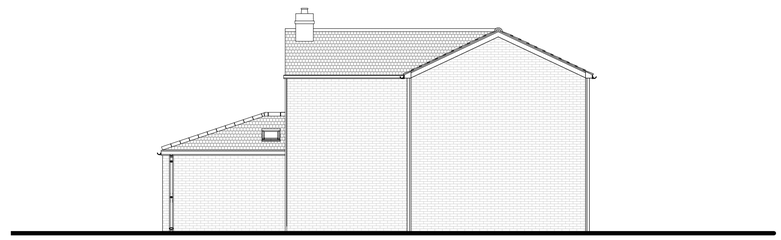

Proposed East Elevation



Proposed North Elevation

1. Do not scale this drawing
2. Drawing to be used for the status indicated only
3. All dimensions and setting out shall be checked and confirmed and any discrepancies to be reported to the Architect prior to commencement of any work
4. All work and materials to be in accordance with current statutory legislation, relevant codes of practice and British Standards
5. Drawing to be read in accordance with relevant consultants and sub-contractors drawings and specifications
6. This drawing is the property of dag Architects Ltd and is not to be used in whole or in part without written consent

© dag Architects Ltd

0 0.5 1 2 3 4 5 10m

scale 1:100

no.	revision	date
A		

project:
2 Green Gardens
Golcar
Huddersfield
HD7 4DG

client:
Private Client

scale:	sheet:	date:
1:100	A1	Jan 2023

title:
Proposed plans and elevations

drawing status:
Planning

drawing no.:	rev:
205 - PL - 02	—

dag_