

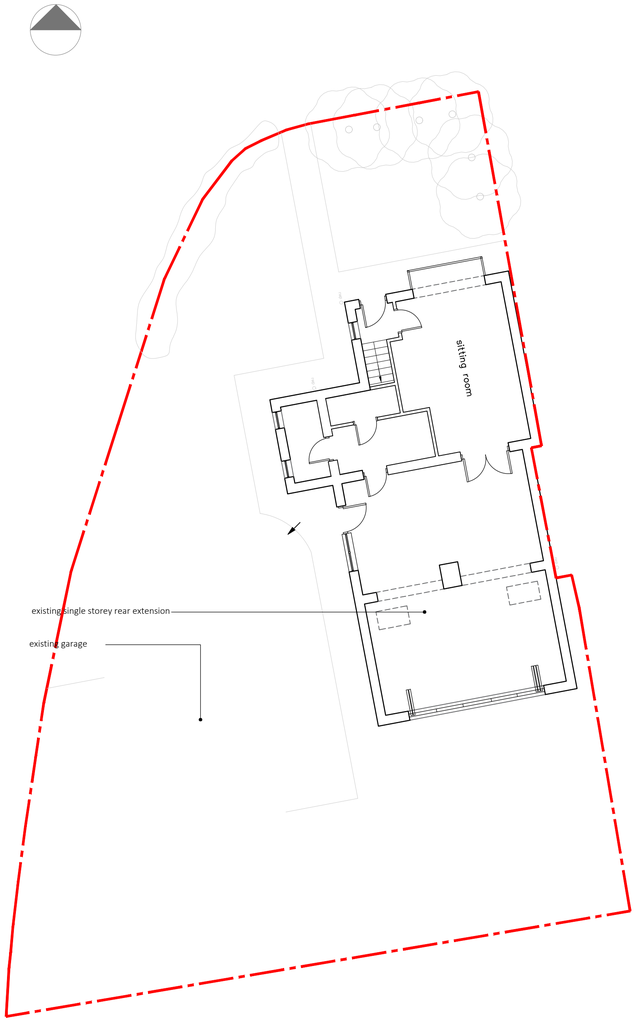


Existing Ground Floor Plan

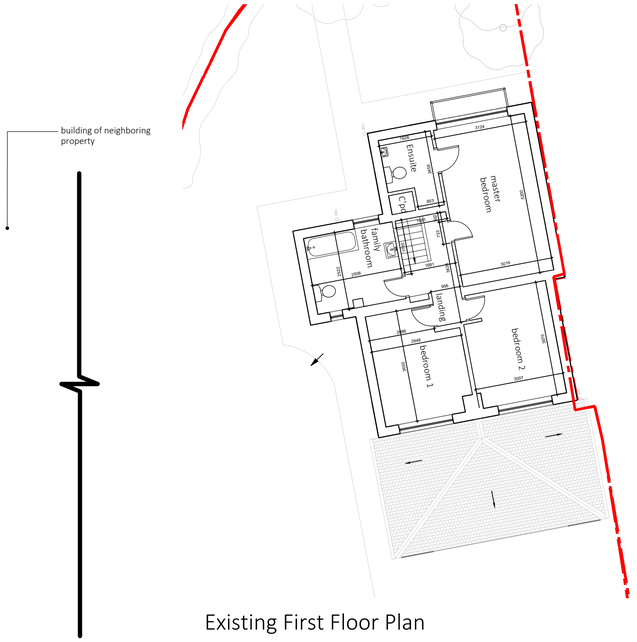

Existing First Floor Plan

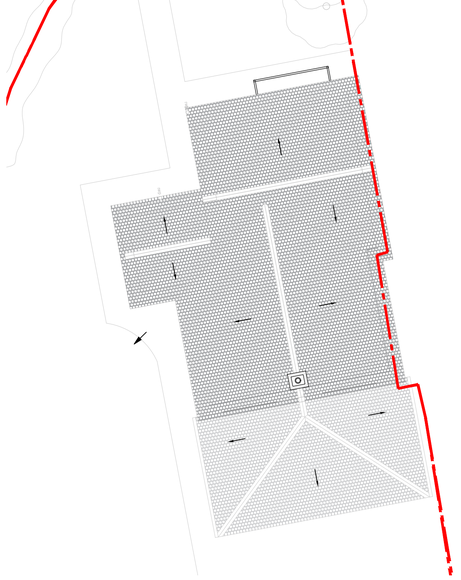


Existing Roof Plan



Existing West Elevation



Existing South Elevation

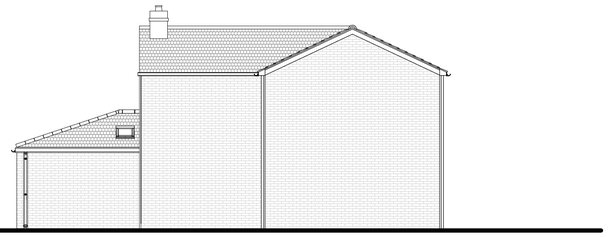

Existing East Elevation




Existing North Elevation

1. Do not scale this drawing
2. Drawing to be used for the status indicated only
3. All dimensions and setting out shall be checked and confirmed and any discrepancies to be reported to the Architect prior to commencement of any work
4. All work and materials to be in accordance with current statutory legislation, relevant codes of practice and British Standards
5. Drawing to be read in accordance with relevant consultants and sub-contractors drawings and specifications
6. This drawing is the property of dag Architects Ltd and is not to be used in whole or in part without written consent

0 0.5 1 2 3 4 5 10m

scale 1:100

key plan:
key plan:
NTS

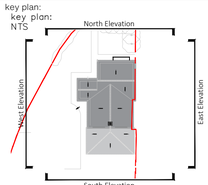

no.	revision	date

project:
2 Green Gardens Golcar
Huddersfield HD7 4D

client:
Private Client

scale: 1:100
sheet: A1
date: November 2023

title:
Existing Plans and Elevations

drawing status:
Planning

drawing no.: 205 - EX - 01
rev: —

© dag Architects Ltd