

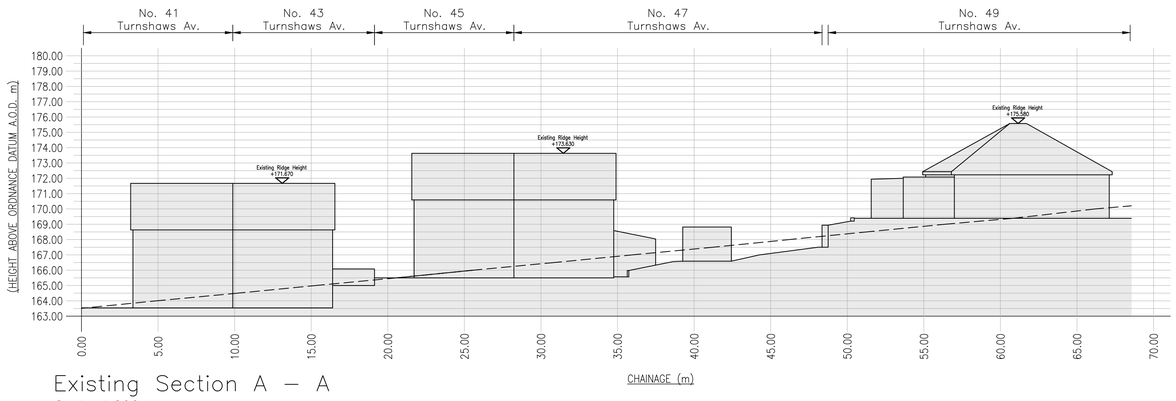



Existing Section A – A
Scale 1:200

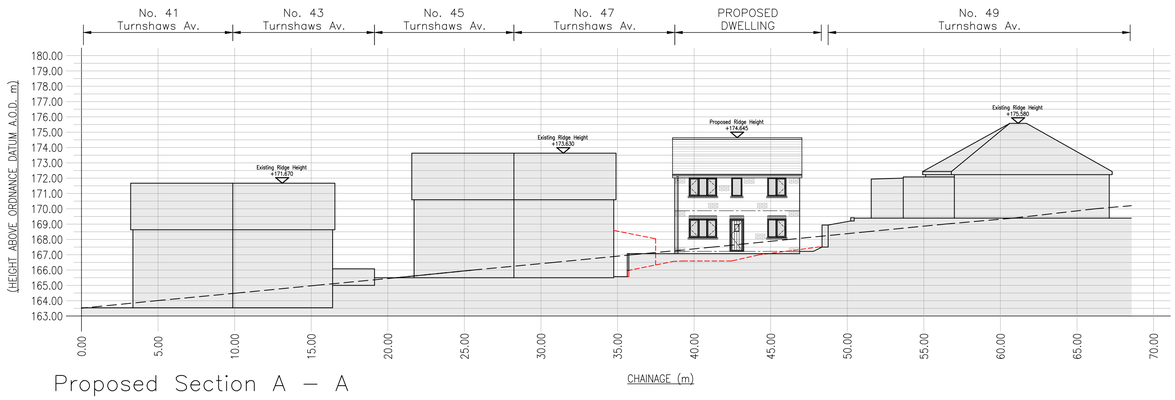

Proposed Section A – A
Scale 1:200

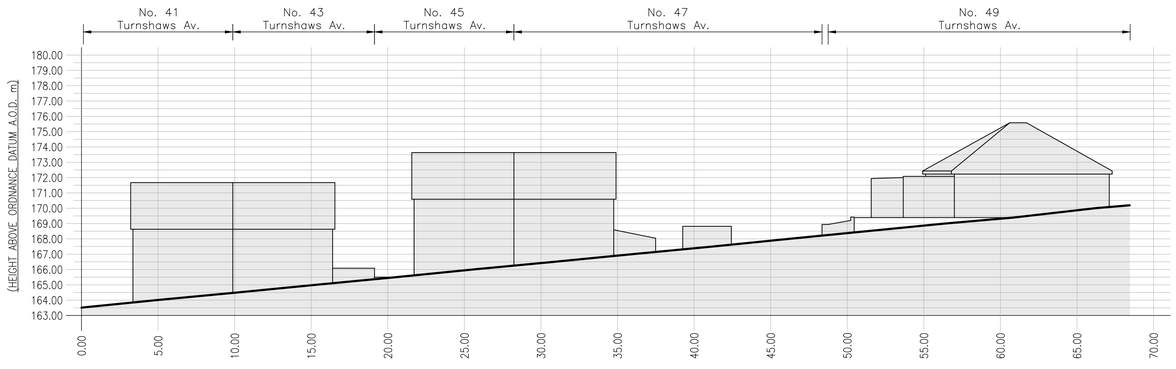


Existing Streetscene from Turnshaws Av.
Scale 1:200

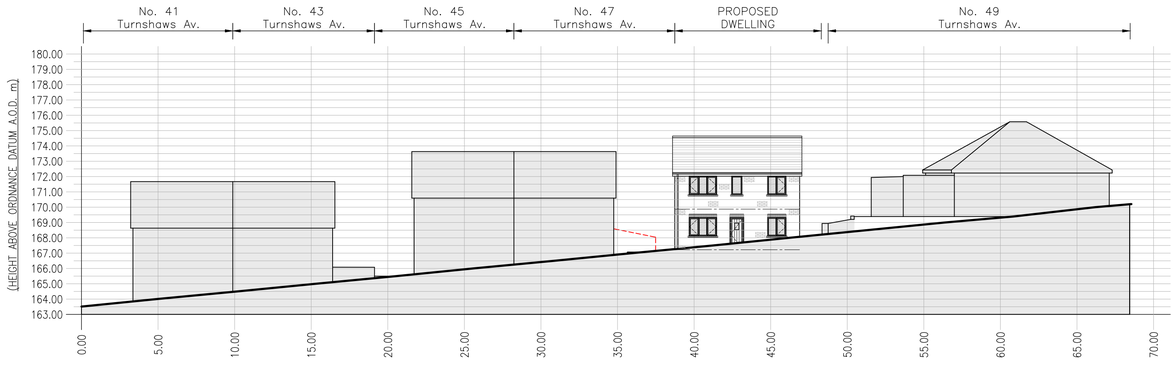

Proposed Streetscene from Turnshaws Av.
Scale 1:200



Existing Site Plan
Scale 1:200

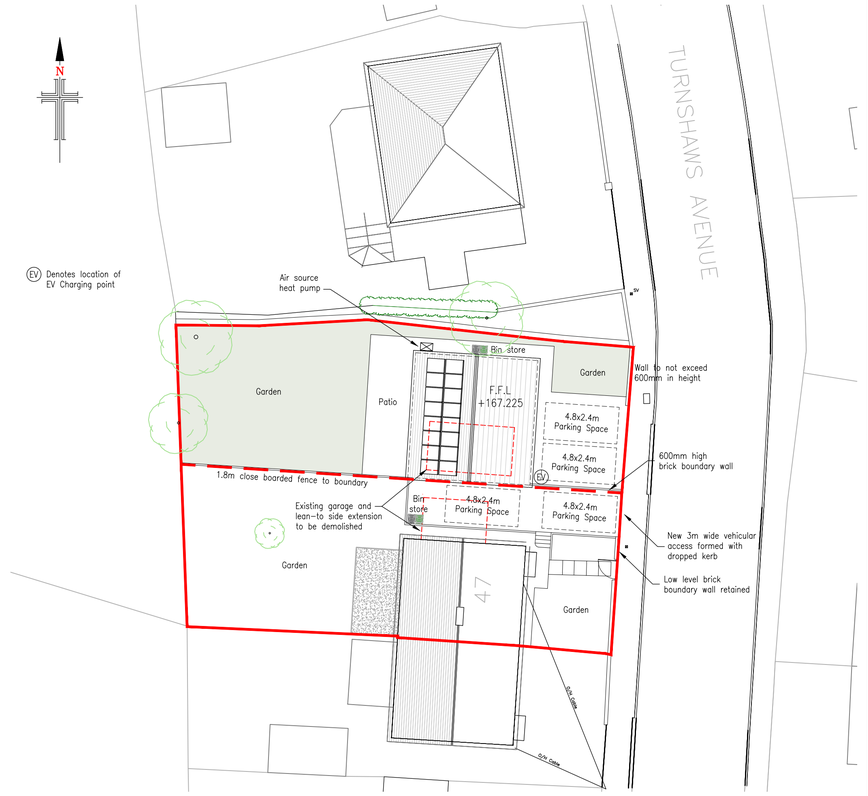

Proposed Site Plan
Scale 1:200

NOTES

1. No dimensions to be scaled. IF IN DOUBT ASK.

2. All dimensions must be checked and verified on site by the Contractor prior to the commencement of works and Hinchliffe Architecture & Design Ltd. to be notified of any discrepancies.

3. The copyright of these drawings remains the property or Hinchliffe Architecture & Design Ltd. They must not be reproduced in any way without prior written consent from the originator (Hinchliffe Architecture & Design Ltd.)

4. Any works undertaken on site prior to obtaining full written approval from Building Control is at the Contractor/Clients own risk. Works should not commence until full approval is granted.

Rev.	Date	Description
C	28.03.23	AIR SOURCE HEAT PUMP ADDED
B	28.03.23	ADDITIONAL ANNOTATION ADDED
A	15.03.23	FIRST ISSUE

Status: PLANNING

hinchliffe
architecture & design
Hinchliffe A&D
24 Carr View Road
Hepworth
Holmfirth
West Yorkshire
HD9 1HX
07921 907 162
01484 520 764
info@hinch-architecture.co.uk
www.hinch-architecture.co.uk

Client: MR & MRS P. McNULTY–SENIOR

Project: PROPOSED DWELLING
ADJ. TO 47 TURNSHAWS AV,
KIRKBURTON HUDDERSFIELD
W. YORKSHIRE
HD8 0TJ

Drawing Title: EXISTING & PROPOSED SITE PLANS, SITE SECTIONS & STREET SCENE ELEVATIONS

Scale (at A1)	Date
1:200	FEB' 2023

Drg. no.	Rev.
162–23–PL02	C

10 0 10 20 50 100mm NATURAL SCALE

ORIGINAL DRAWING SIZE 841 x 594