
Sheet size
A1


Notes:
1. Setting out to be the responsibility of contractor.
2. Contractor to pay particular attention to pitch of roof and headroom at stairs.
3. Any discrepancies to be reported to Colne Valley Design.

0m	Scale 1:50	4m
0m	Scale 1:100	8m
0m	Scale 1:200	16m
0m	Scale 1:500	40m
0m	Scale 1:1250	100m


(When to scale of original plan bar = 8cm)

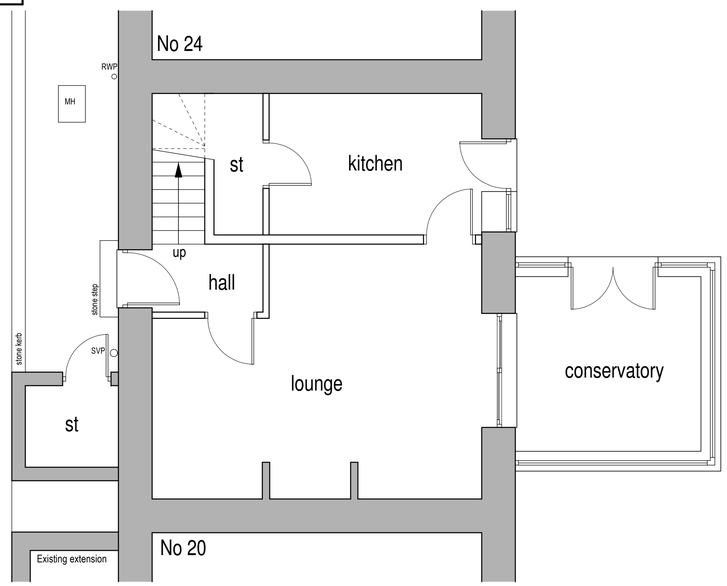


Existing ground floor layout (1:50)

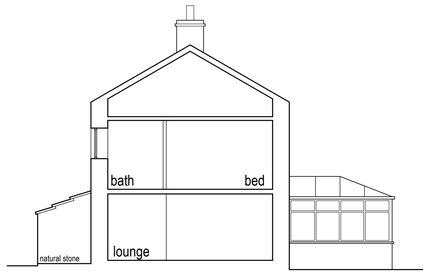


Existing sectional elevation (1:100)

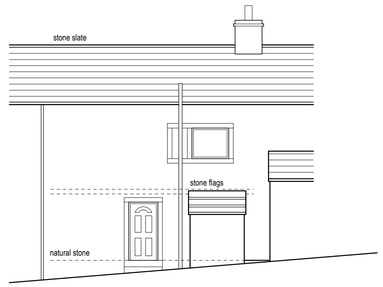


Existing front elevation (1:100)

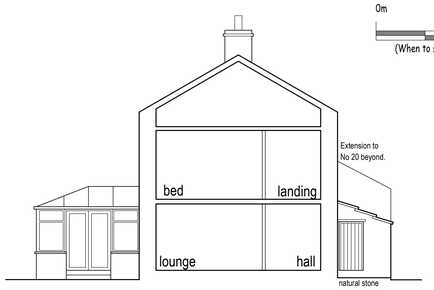


Existing sectional elevation (1:100)

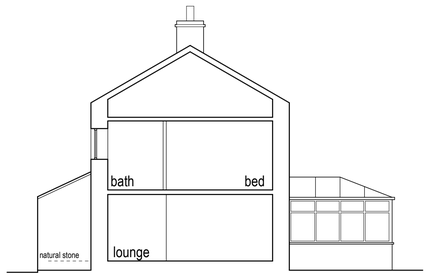


Proposed sectional elevation (1:100)

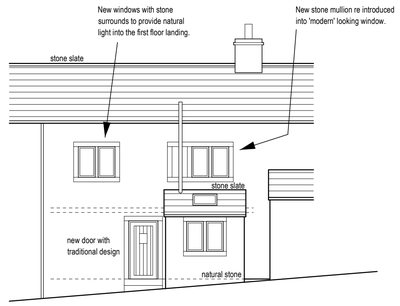


Proposed front elevation (1:100)

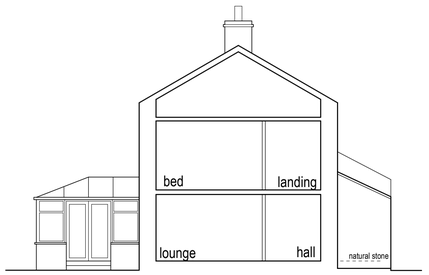


Proposed sectional elevation (1:100)

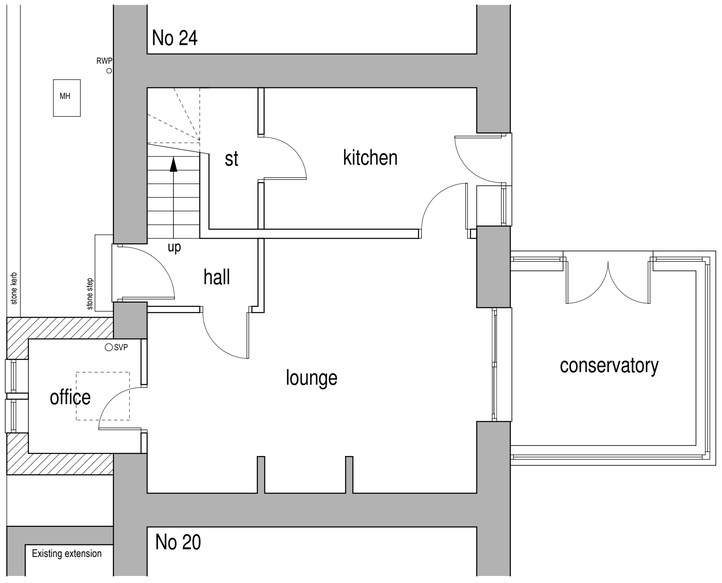

Proposed ground floor layout (1:50)

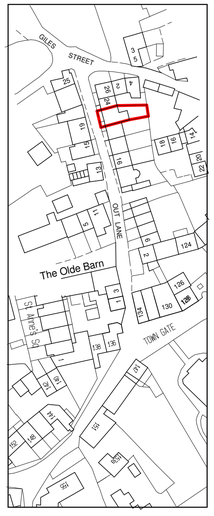

Location plan (1:1250)

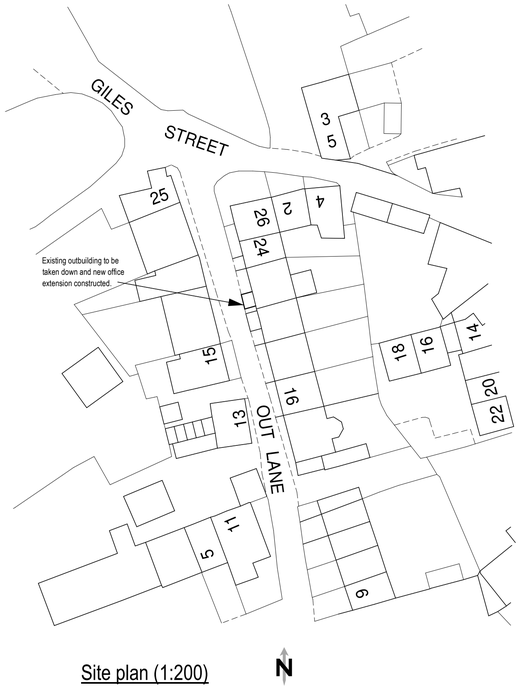

Site plan (1:200)

Colne Valley Design
8 Meadow Lane
Slaithwaite
Huddersfield HD7 5EX

Tel: 01484 842097
Mobile: 07867 803312
E-mail: mitchell@sbhomes.co.uk

Proprietor: S.A. Mitchell (ACIOB)

Project
Proposed extension.

For
A Allen and A Fielding.

Address
22 Out Lane
Netherthong
HD9 3EQ.

Title
Planning Drawing.

Job No.	Drawing number	Date
23 J 09.	01.	March 2023.