

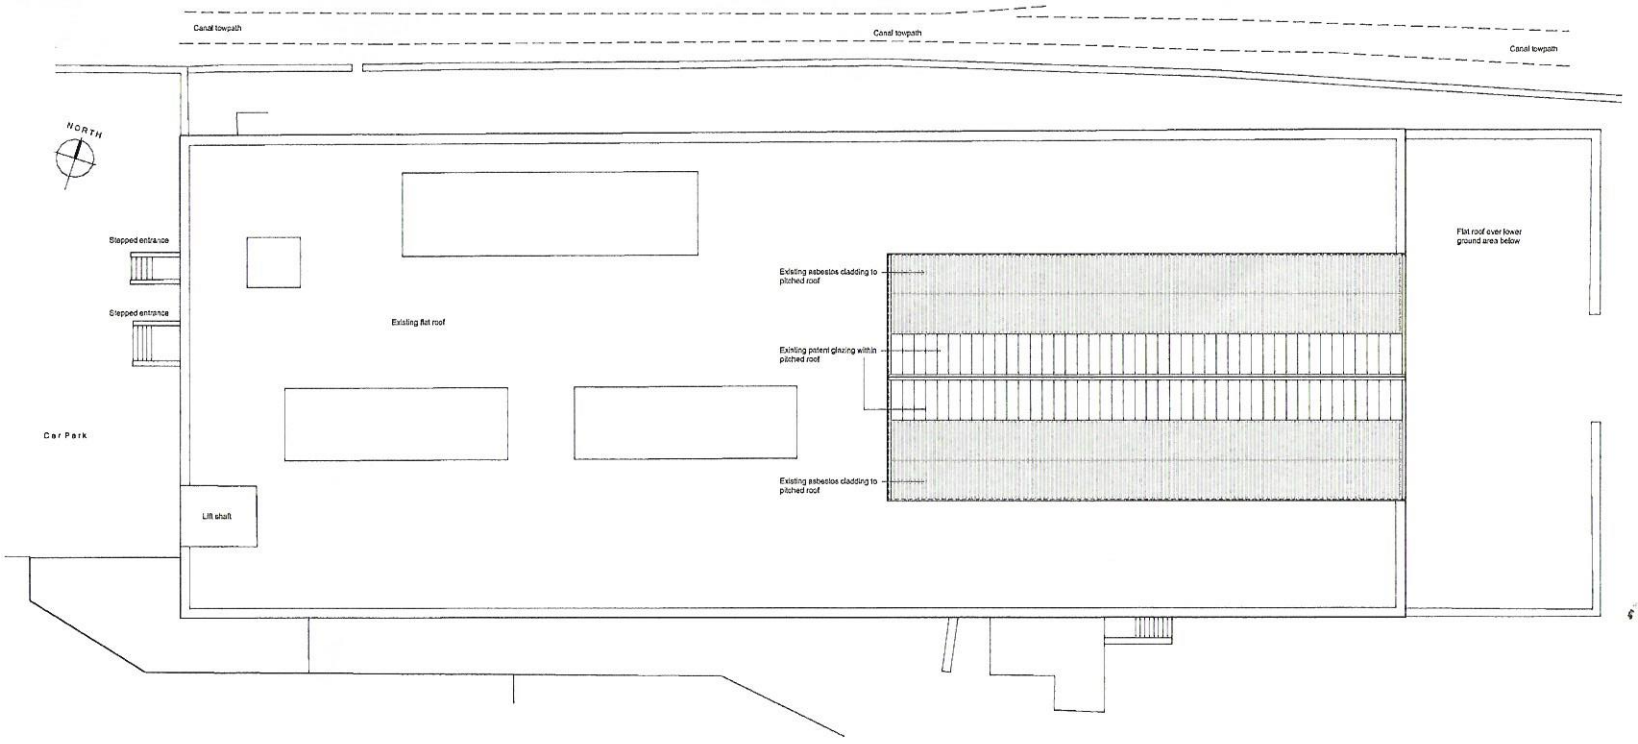


EXISTING ROOF PLAN
SCALE 1:100

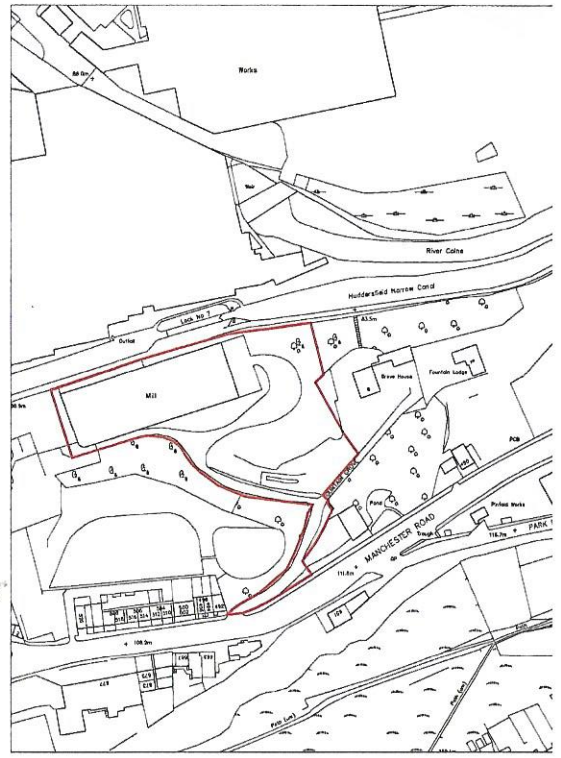

LOCATION PLAN
SCALE 1:1250

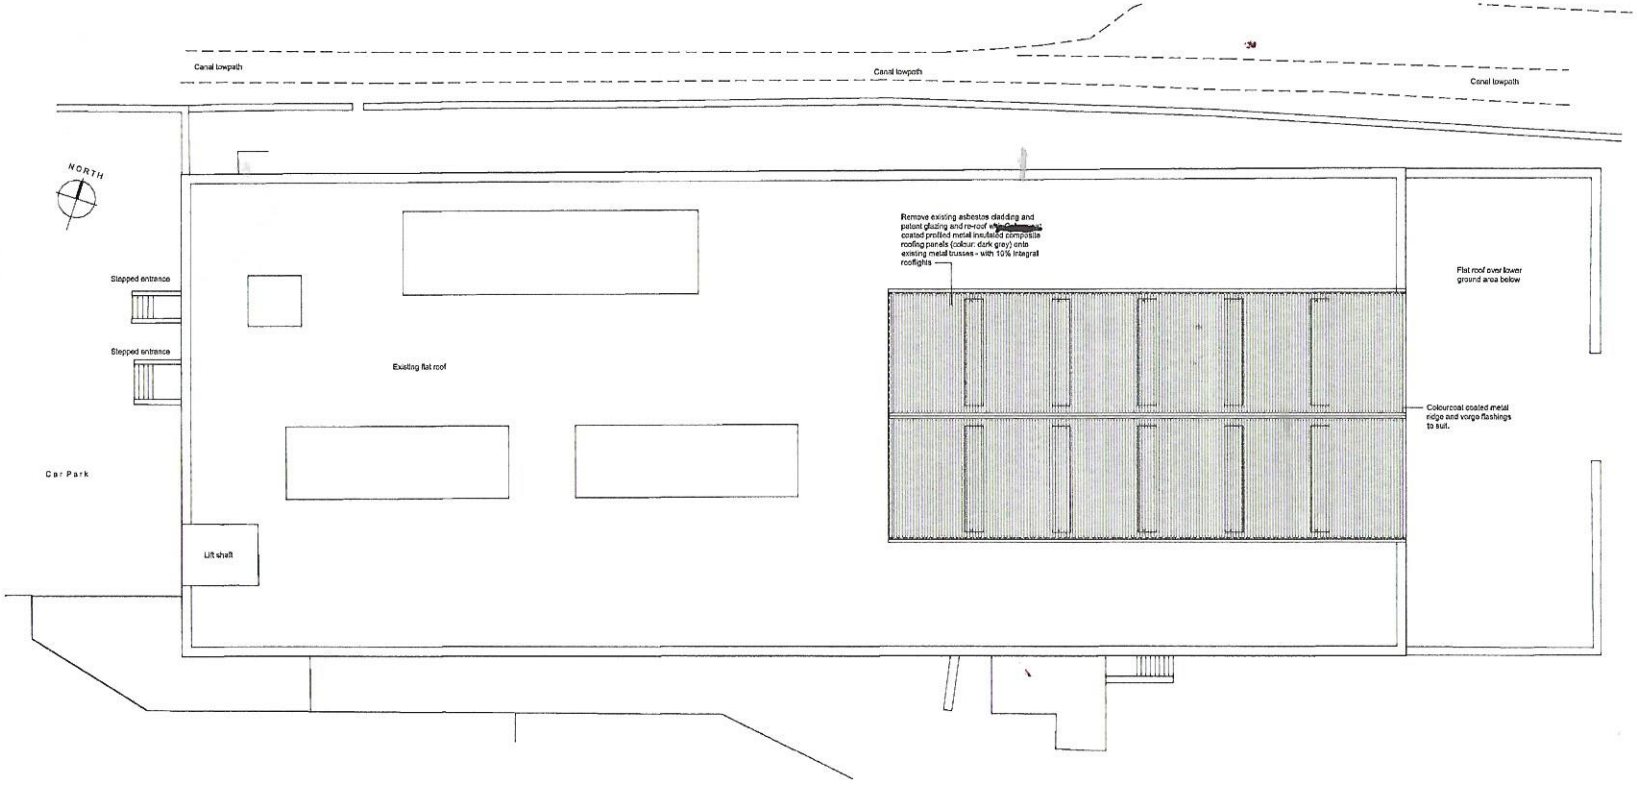

Rev	Description	Date	By	App'd

Client
PRIME ALLOYS ltd

Project
NEW ROOF AT HADFIELDS BAKERY
FACTORY LANE, MILNSBRIDGE

Drawing title
EXISTING and PROPOSE ROOF PLAN
and LOCATION PLAN

Drawn by		Date	App'd
RH		MAR 23	-
Drawing no	Project no	Scale @ A1	Rev
AL 01	23-0201	A.S.	-