


PROPOSED NORTH ELEVATION (facing canal)
SCALE 1:100

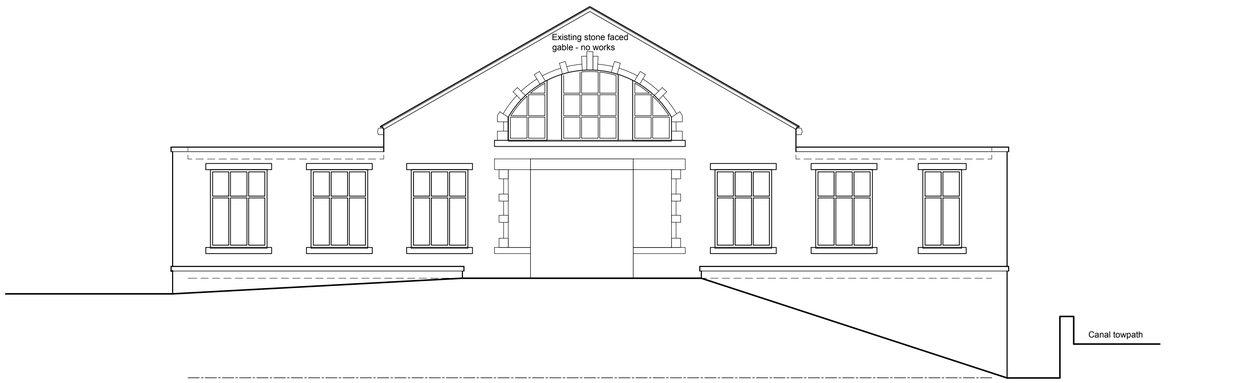

PROPOSED EAST ELEVATION
SCALE 1:100



PROPOSED WEST ELEVATION
SCALE 1:100



PROPOSED SOUTH ELEVATION
SCALE 1:100

0 1000 2000 3000 4000 5000mm
SCALE 1:100

Rev	Description	Date	By	App'd
A	Scalebar added.	09.05.23		

Client
PRIME ALLOYS ltd

Project
NEW ROOF AT HADFIELDS BAKERY
FACTORY LANE, MILNSBRIDGE

Drawing title
PROPOSED ELEVATIONS

Drawn by		Date	App'd
RH		MAR 23	-
Drawing no	Project no	Scale @ A1	Rev
AL 03	23-0201	1:100	A