


73 BUNKERS LANE, BATLEY

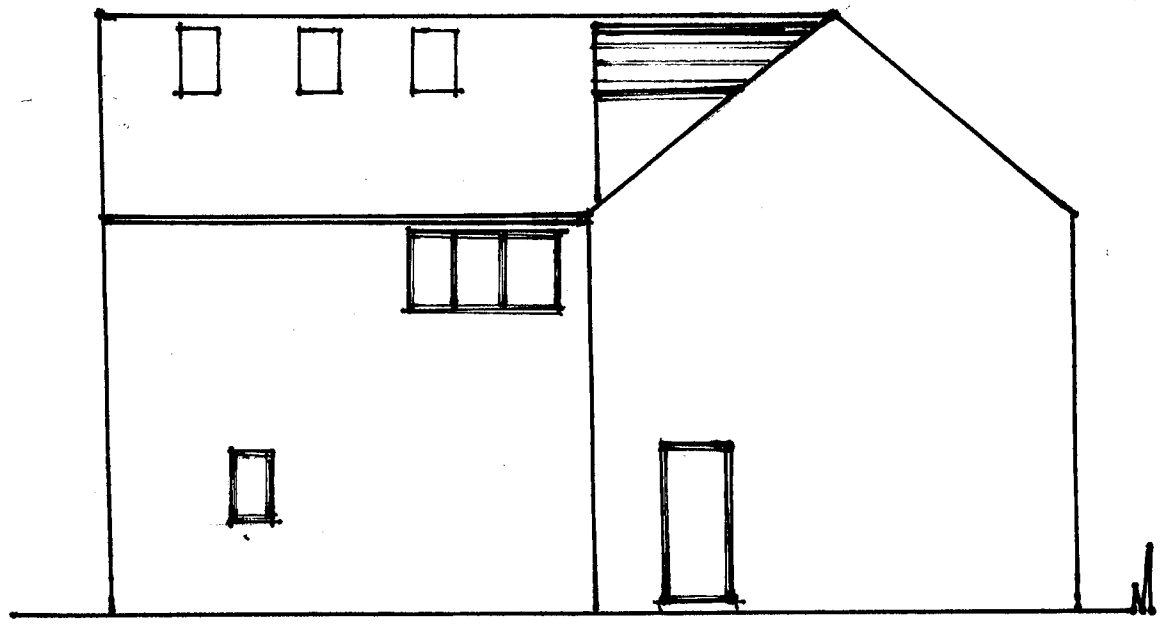


PROPOSED REAR ELEVATION (NORTH)

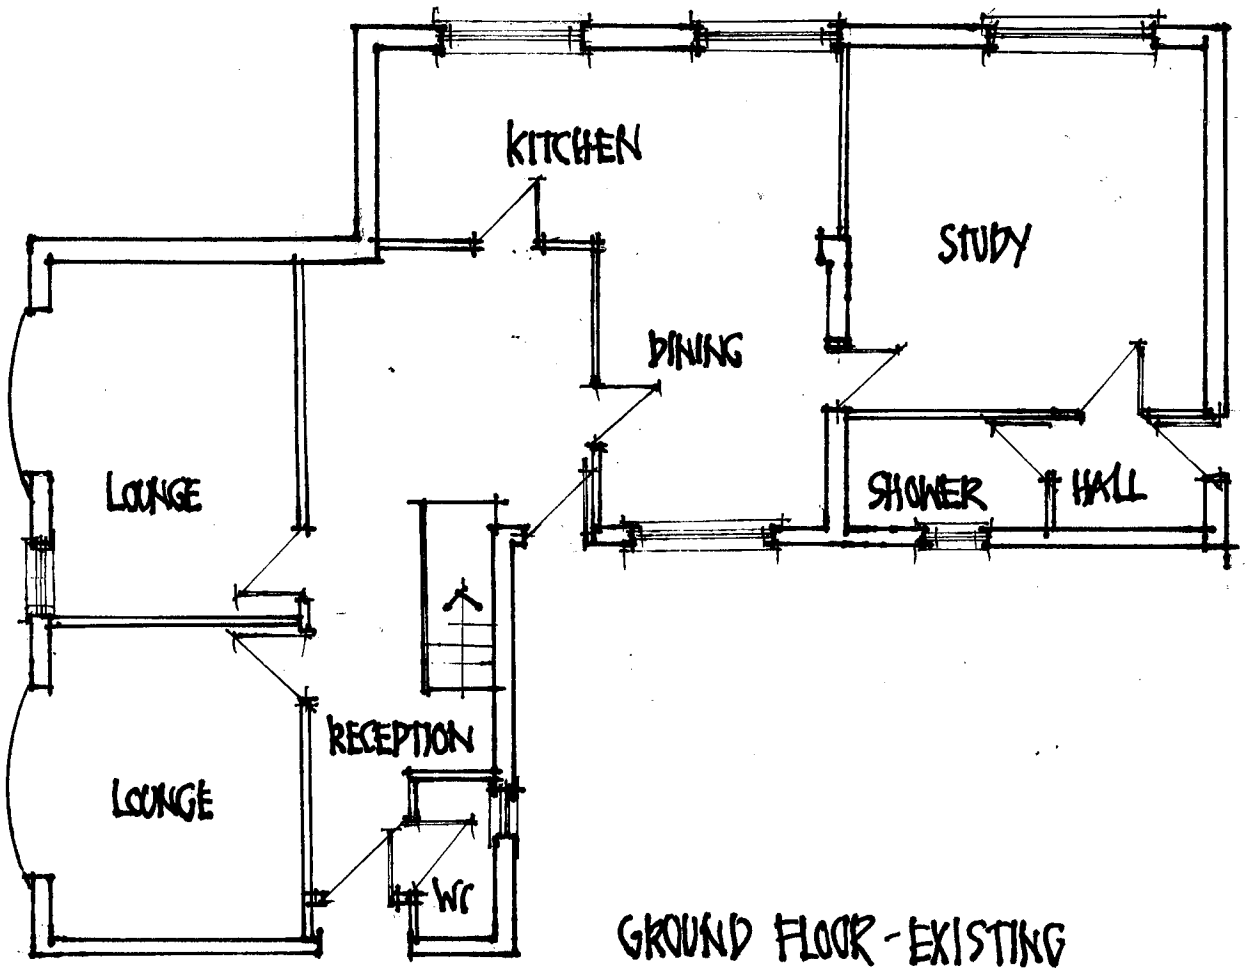

GROUND FLOOR - EXISTING

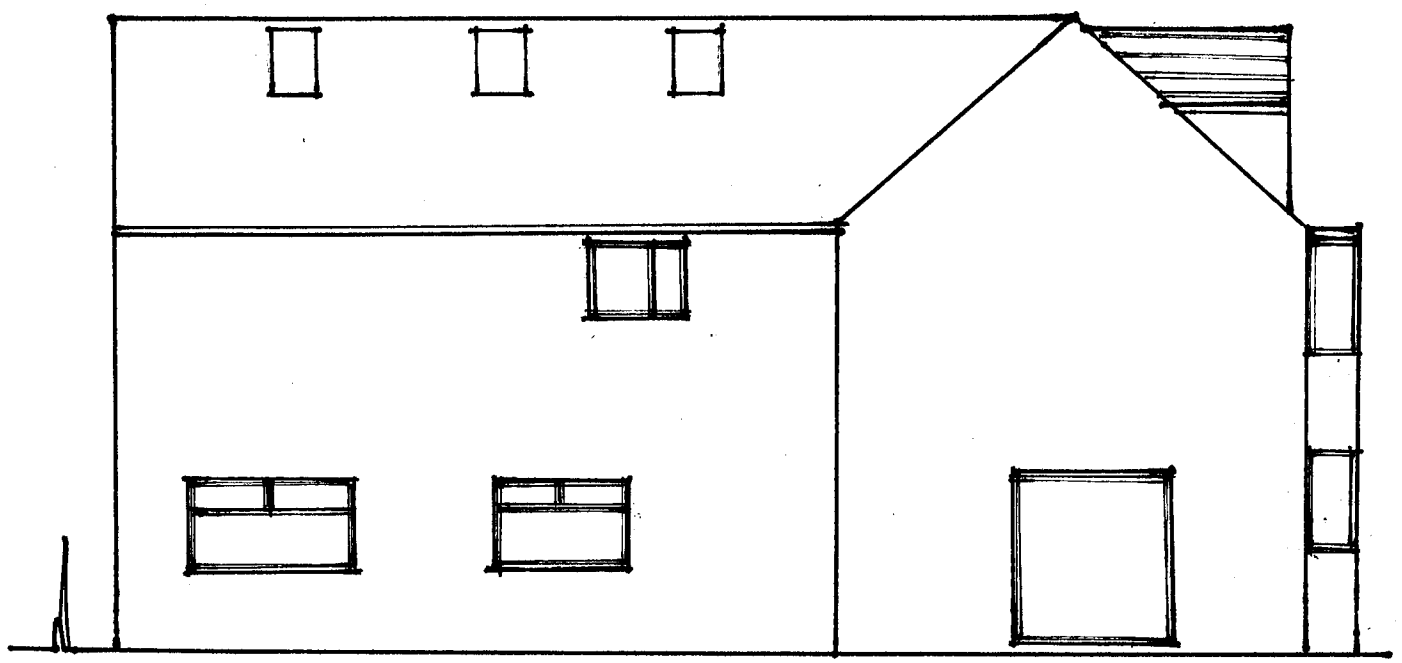

PROPOSED SIDE ELEVATION

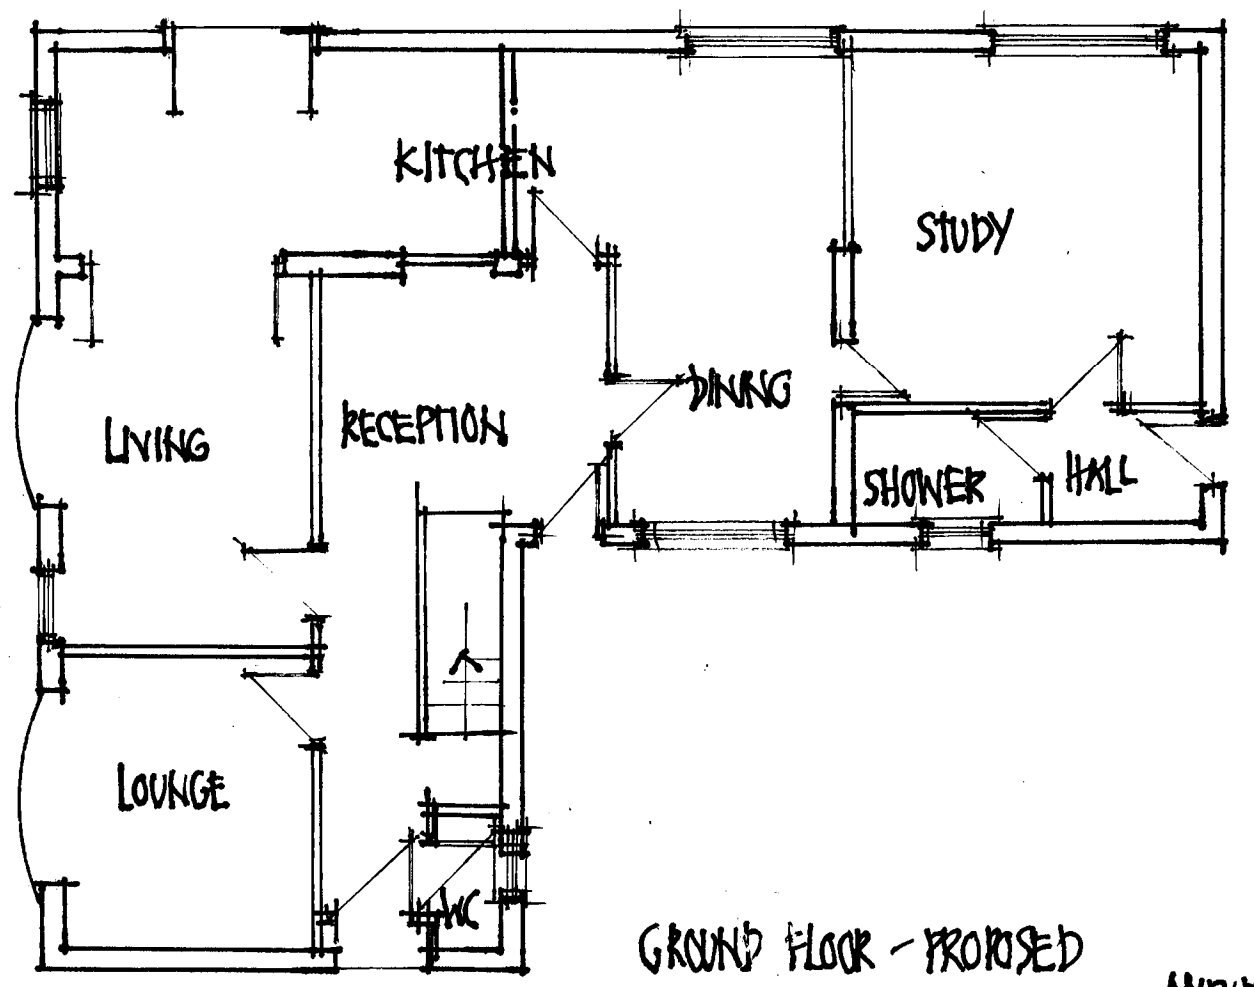

GROUND FLOOR - PROPOSED

27.09.2023
AMENDED 01.09.2023
SCALE 1:100