© TRIANGLE ARCHITECTS LIMITED

- THIS DRAWING IS THE SUBJECT OF COPYRIGHT WHICH VESTS IN TRIANGLE ARCHITECTS LIMTED. IT IS AN INFRINGEMENT OF COPYRIGHT TO REPRODUCE THIS DRAWING, BY WHATEVER MEANS, INCLUDING ELECTRONIC, WITHOUT THE EXPRESS WRITTEN CONSENT OF TRIANGLE ARCHITECTS LIMITED WHICH RESERVES ALL ITS RIGHTS.
- TRIANGLE ARCHITECTS LIMITED ASSERTS ITS RIGHTS TO BE IDENTIFIED AS THE AUTHOR OF THIS DESIGN.
- DRAWING NOT TO BE SCALED. FIGURE DIMENSIONS TO BE WORKED TO IN ALL CASES.
- THE CONTRACTOR IS RESPONSIBLE FOR CHECKING DIMENSIONS, TOLERANCES & REFERENCES.
- ANY DISCREPANCY TO BE VERIFIED WITH THE ARCHITECT BEFORE PROCEEDING WITH THE WORKS.
- REPORT ERRORS & OMISSIONS TO ARCHITECT.
- WHERE AN ITEM IS COVERED BY DRAWINGS OF DIFFERENT SCALE, THE LARGER SCALE DRAWING TO BE WORKED TO. DO NOT SCALE FROM THE DRAWING. FIGURED DIMENSIONS TO BE WORKED TO IN ALL CASES.
- CHECK ALL DIMENSIONS ON SITE.
- DRAWING TO BE READ IN CONJUNCTION WITH THE HEALTH & SAFETY PLAN. AND ALL RELEVANT RISK ASSESSMENTS AND THE FOLLOWING DRAWINGS:

Apartment Schedule


Name	Occupancy & Accessibility Standard	Count	Area
Flat Type A	1b2p [Cat 2]	18	51 m²
Flat Type B	2b3p [Cat 2]	8	65 m²
Flat Type C	1b2p [Cat 2]	4	50 m²
Flat Type D	1b2p [Cat 2]	4	50 m²
Flat Type E	2b3p [Cat 3]	3	67 m²
Grand total		37	

Parking Schedule

	Floor 0	Floor 0.5	Total
Parking Spaces	10	13	23
Accessible Spaces	3	3	6
Total Spaces	13	16	29
Cycle Spaces *(2 per Sheffield Stand)*	42		




Floor 3 Plan

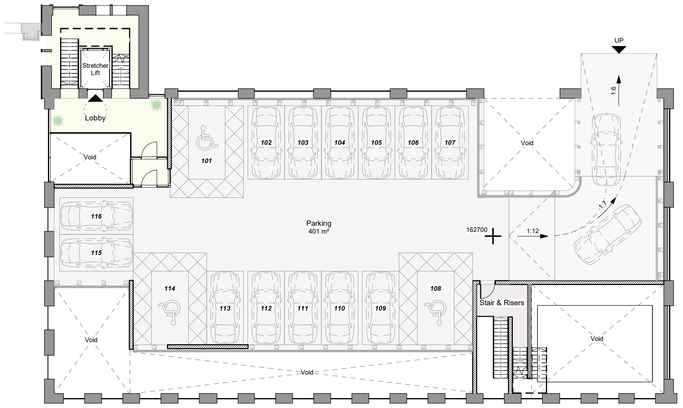


Floor 0.5 Plan



Floor 2 Plan

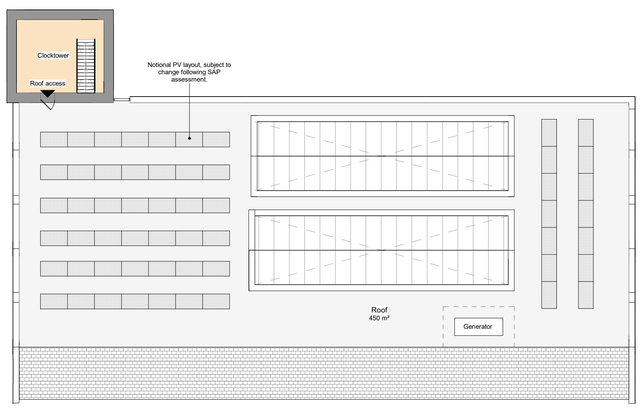

Roof Plan

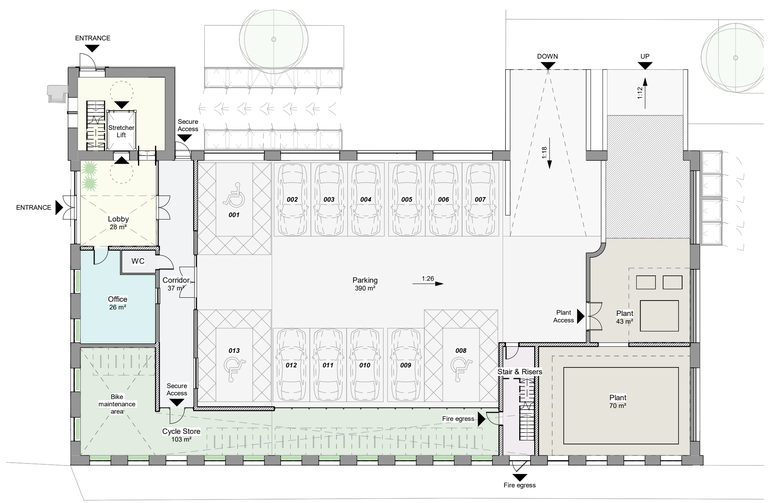

Floor 0 Plan

Scale 1:200
0m 2m 4m 10m



Floor 1 Plan



Floor 4 Plan

Rev	Date	By	Remarks
P03	28.04.23	JS	Issued for Full Planning Application.
P02	06.04.23	JS	Design updated to accommodate M+E and Structural design.
P01	20.01.23	JS	RIBA S3 issue for pre-app.

Client: Connect Housing

Project No. / Project Name: 21-003 / Newsome Mills

Drawing Name: Newsome Mill - Proposed Plans

Drawing Purpose: **PLANNING**

Project:	Origin.:	Vol/Sys:	Level:	Type:	Role:	Drg No.:	Revision
NSM - TRI - Z1 - ZZ - DR - A - 3111							**P03**

Status	Scale @ A1	Drawn	Check.	Date
	1 : 200	JS	BPM	April 2023

TRIANGLE ARCHITECTS

Tel: 0161 272 3500
E-mail: studio@trianglearchitects.co.uk
Web: www.trianglearchitects.co.uk
Twitter: @TriangleArch

Raven House,
113 Fairfield Street,
Manchester,
M12 6EL