
DO NOT SCALE FROM DRAWING

REVISION	DATE
-	-

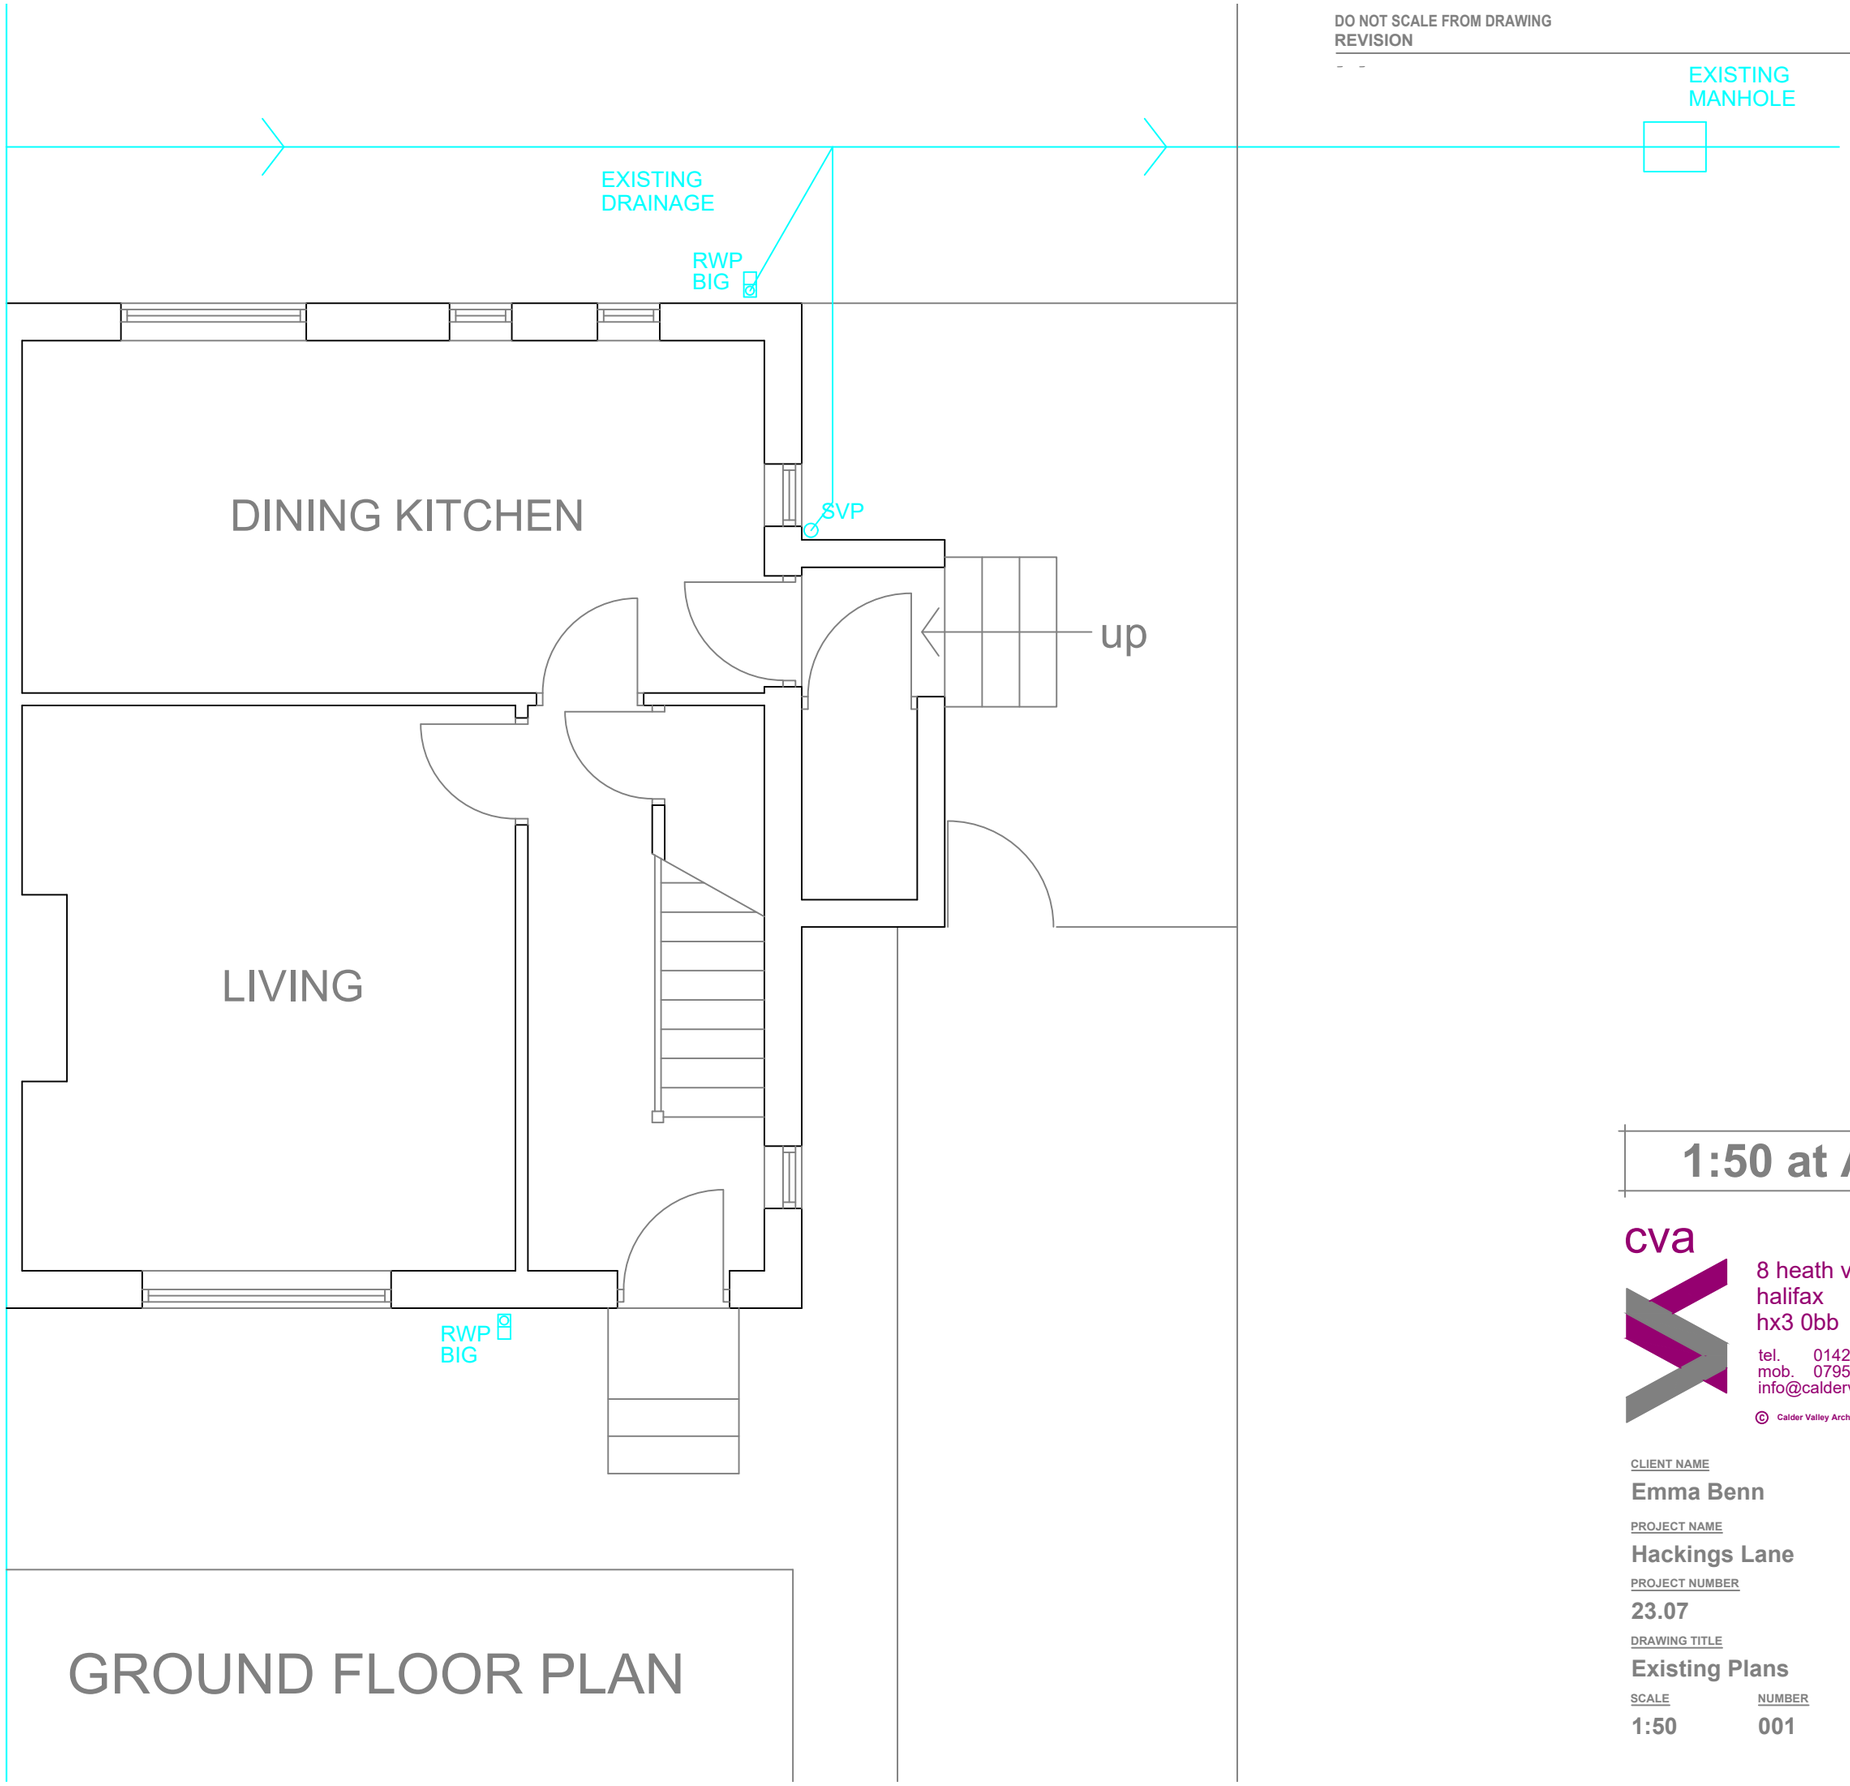

GROUND FLOOR PLAN

1:50 at A3

cva

8 heath villas
halifax
hx3 0bb

tel. 01422 352797
mob. 07958 773372
info@caldervalleyarchitects.co.uk

© Calder Valley Architects Ltd

CLIENT NAME
Emma Benn

PROJECT NAME
Hackings Lane

PROJECT NUMBER
23.07

DRAWING TITLE
Existing Plans

SCALE	NUMBER	REVISION
1:50	001	-