
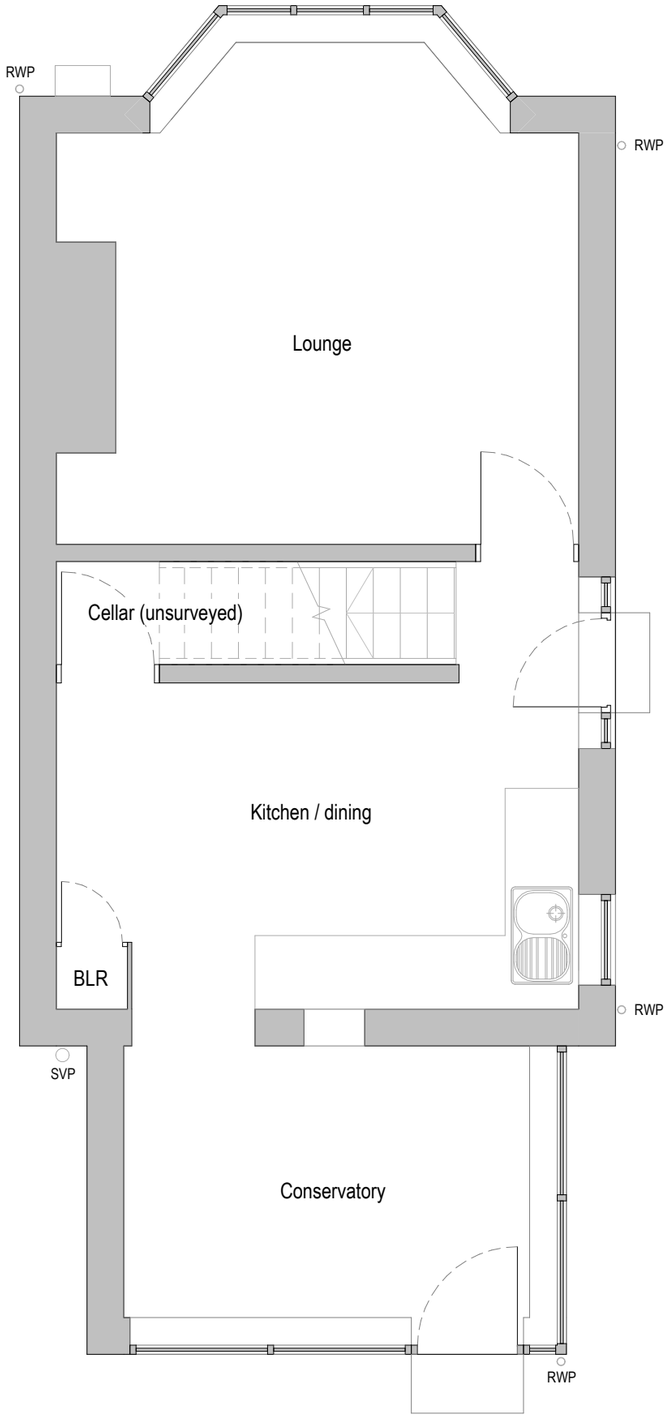


GROUND FLOOR PLAN AS EXISTING

1 : 50

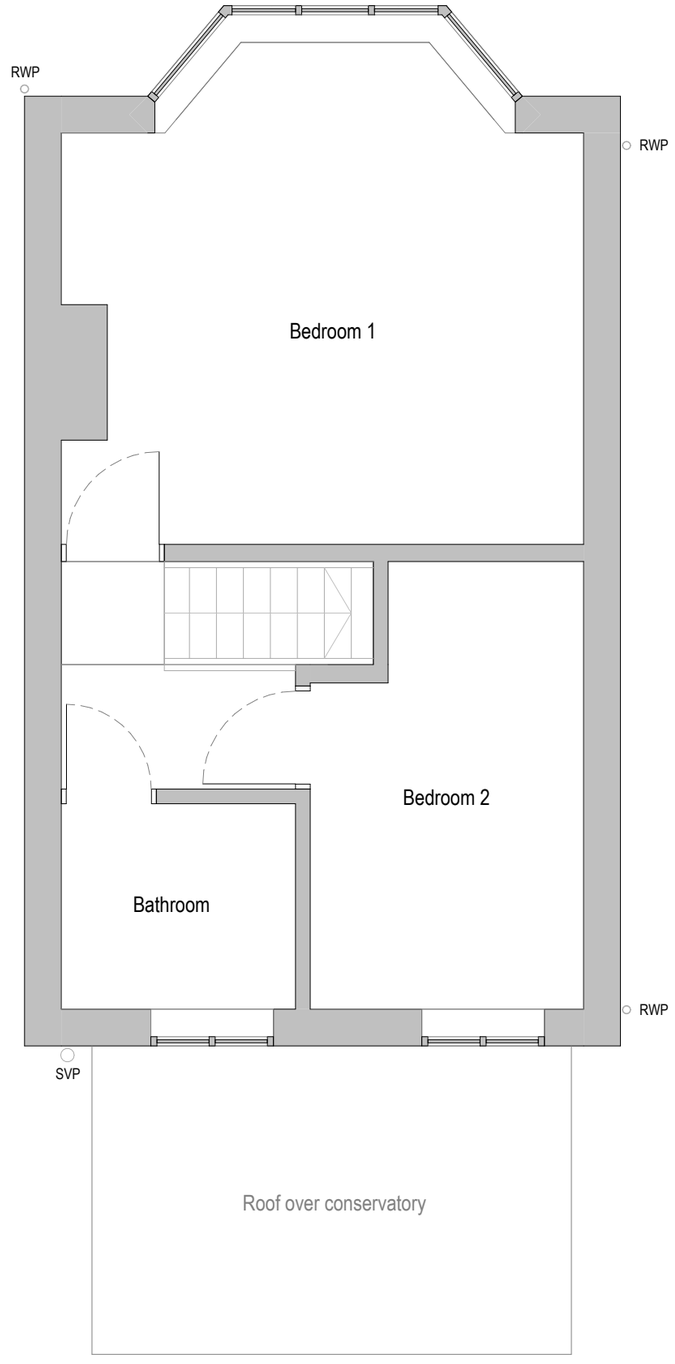

FIRST FLOOR PLAN AS EXISTING

1 : 50

0 0.5 1 1.5 2 2.5 5m

Scale 1:50

Rev:	Date:	Description:	By:	Auth:
P01	21.03.23	First issue	RT	RT

Farrar Bamforth Architecture
A: 51 Trinity Street
Huddersfield
HD1 4DN
T: 01484 424 008
F: 01484 512 305
E: design@farrarbamforth.co.uk
W: www.farrarbamforth.co.uk

Client:
DAVID KROMKA

Project Name:
SINGLE STOREY REAR EXTENSION

Project Address:
29 SOUTH AVENUE, FARTOWN, HUDDERSFIELD, HD2 1BY

Reference:

Project	Originator	Functional	Spatial	Form	Discipline	Number
23D03	FBA	ZZ	XX	DR	A	2001

Title:
FLOOR PLANS AS EXISTING

Status:

Code	Description	Revision: Code
S4	REVIEW & AUTHORIZATION	P01

Created By:	Authorised By:	Date:	Scale at A3:
RT	RT	Mar. 23	1 : 50

This document is © Farrar Bamforth Associates Ltd. Drawing measurements shall not be obtained by scaling. Verify all dimensions prior to construction or product manufacture, if in doubt, contact the document author. Immediately report any discrepencies on this document to Farrar Bamforth Associates Ltd. This document is to be read in conjunction with associated models, specifications and related consultants / supplier documents.