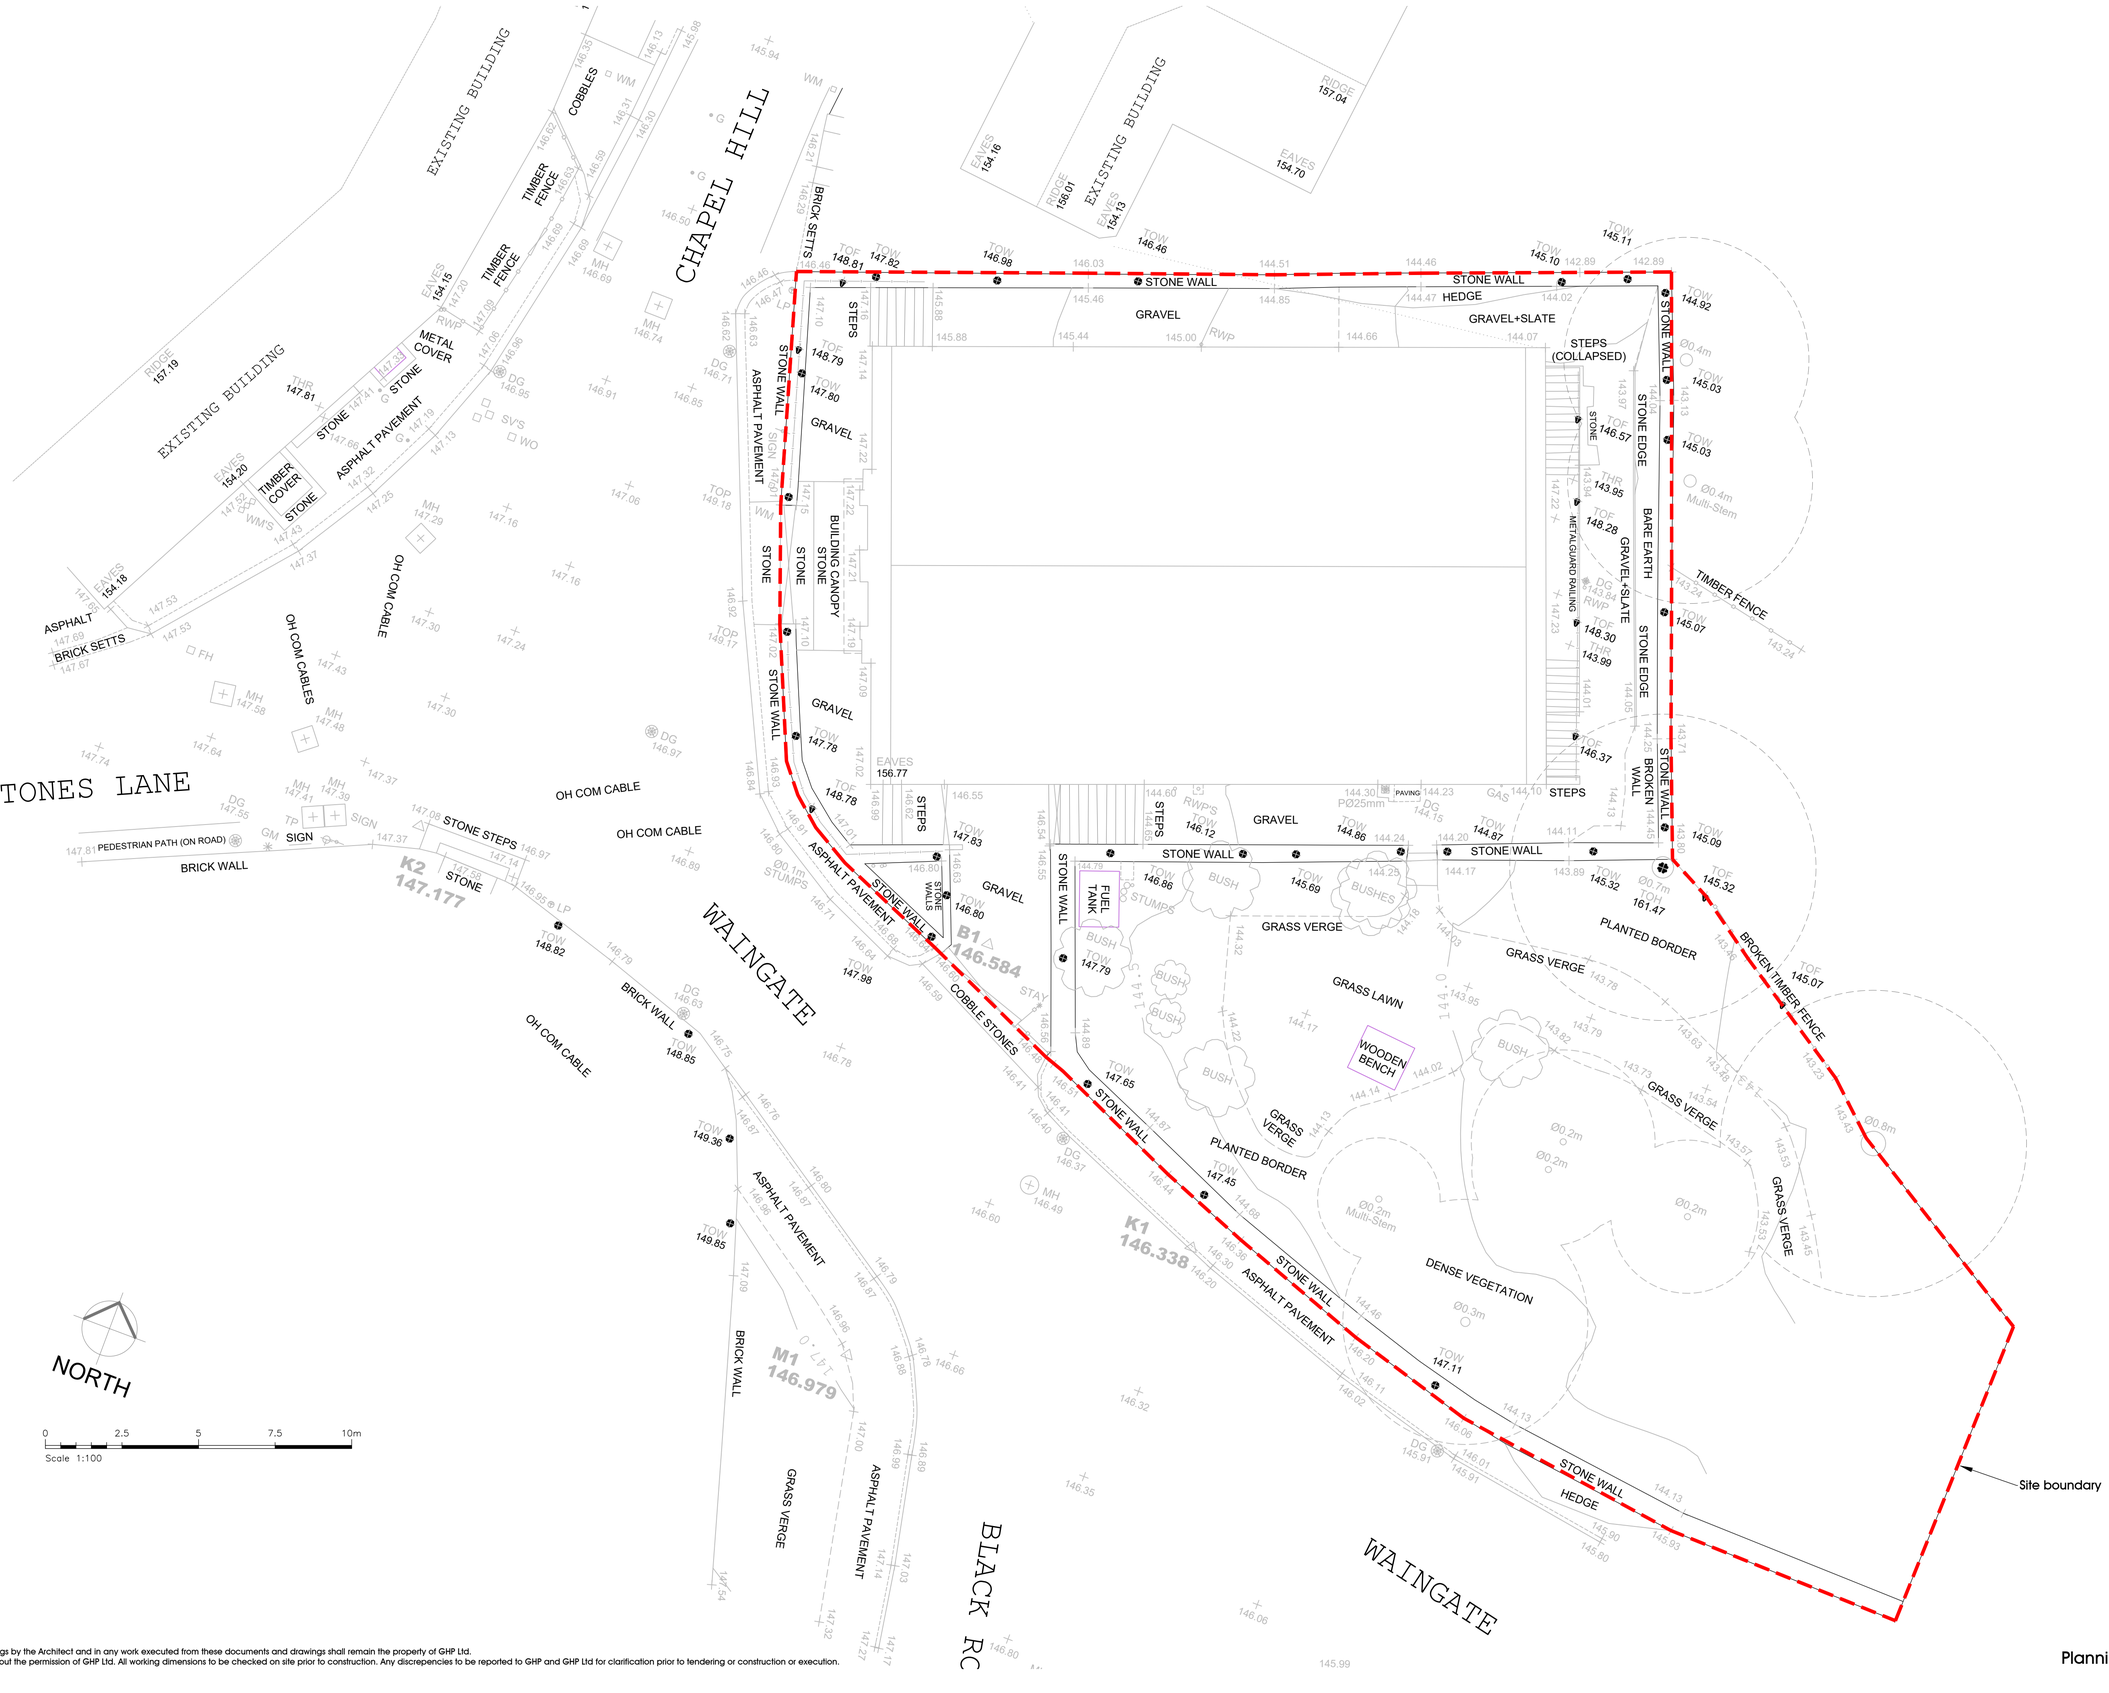

Copyright in all documents and drawings by the Architect and in any work executed from these documents and drawings shall remain the property of GHP Ltd.
This drawing should not be copied without the permission of GHP Ltd. All working dimensions to be checked on site prior to construction. Any discrepencies to be reported to GHP and GHP Ltd for clarification prior to tendering or construction or execution.

Planning App Issue 11/05/23

GHP Architects
Empire House
Mulcture Hall Road
Halifax, HX1 1SP
01422 207172
ghp@ghparchitects.com
www.ghparchitects.com

ASSOCIATION OF CONSULTANT ARCHITECTS

Revisions:
-

Project:
Refurbishment of Former Methodist Chapel to create 9 Apartments.

Address:
31 Chapel Hill, Linthwaite, Huddersfield, HD7 5NJ

Client:
ABM Developments Ltd

Drawing:
Existing Site Plan

Date: April 2023
Scale: 1:100 @ A1
Job: 22-509
Drawing No: P 001
Rev: -