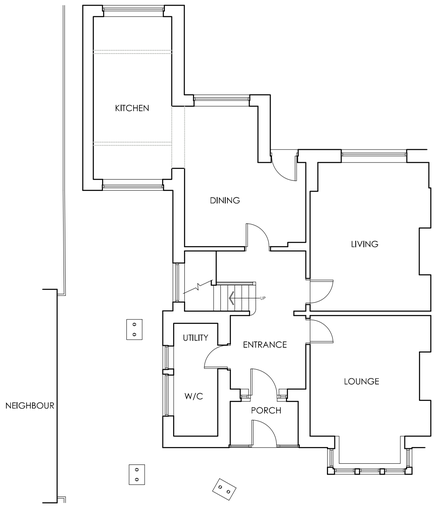


**EXISTING GROUND FLOOR PLAN**
SCALE 1:100

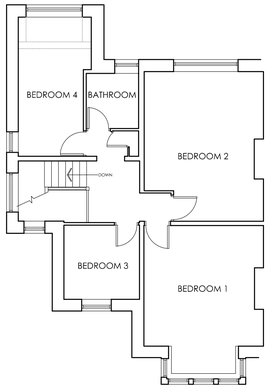


**EXISTING FIRST FLOOR PLAN**
SCALE 1:100

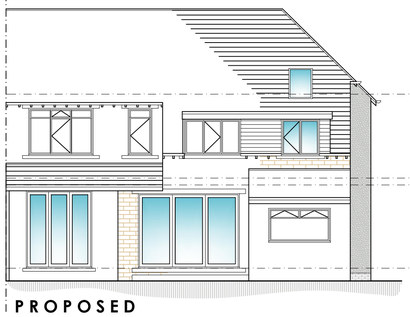

**PROPOSED REAR ELEVATION**
SCALE 1:100

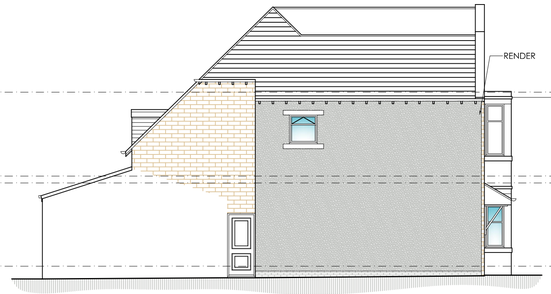


**PROPOSED SIDE ELEVATION**
SCALE 1:100

**PROPOSED FRONT ELEVATION**
SCALE 1:100

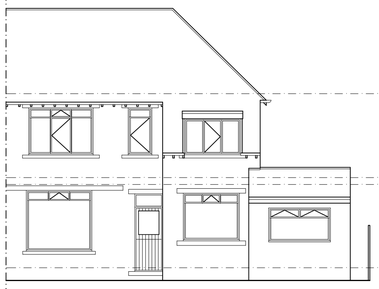

**EXISTING REAR ELEVATION**
SCALE 1:100

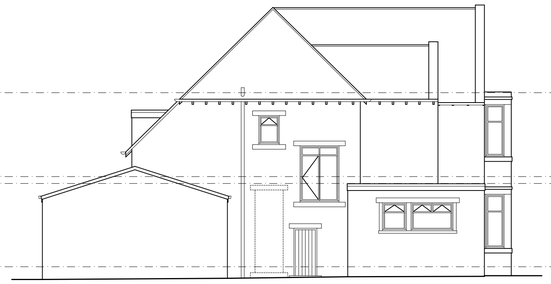

**EXISTING SIDE ELEVATION**
SCALE 1:100

**EXISTING FRONT ELEVATION**
SCALE 1:100

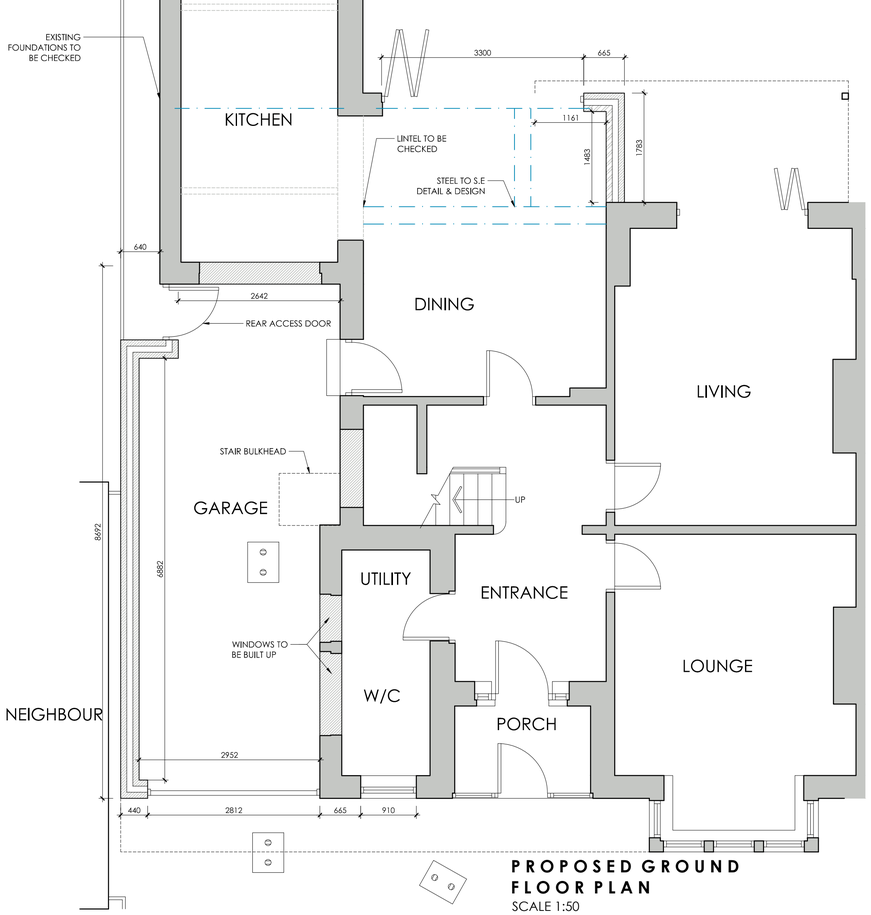


**PROPOSED GROUND FLOOR PLAN**
SCALE 1:50

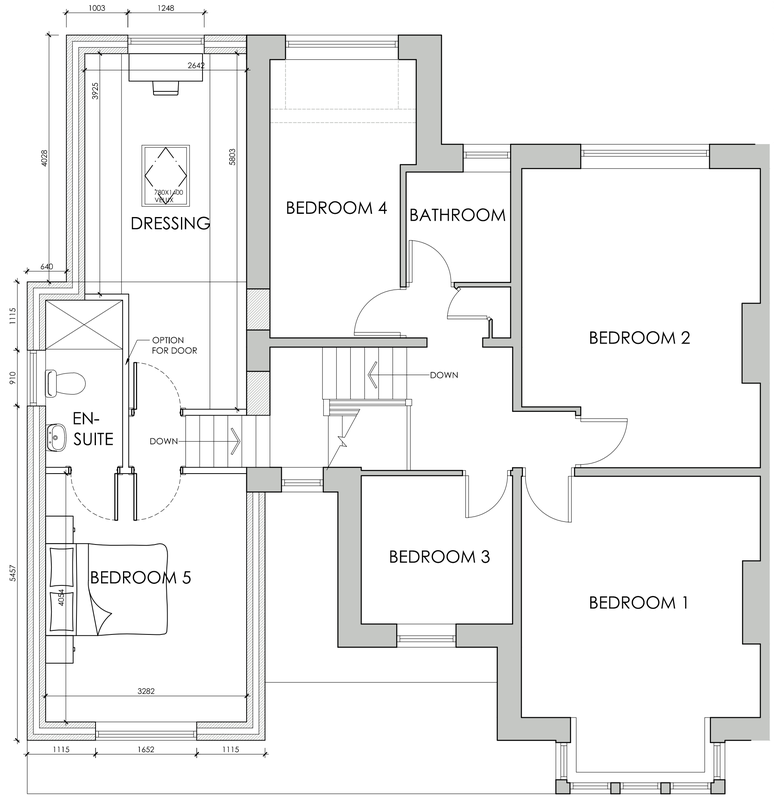


**PROPOSED FIRST FLOOR PLAN**
SCALE 1:50

**LOCATION PLAN**
SCALE 1:1250

**BLOCK PLAN**
SCALE 1:500

White Agus PARTNERSHIP
ARCHITECTURAL SERVICES

OFFICE ONE,
34 VICTORIA ROAD,
BARNSLEY,
S70 2BU

Phone: 01226 208482
Email: info@whiteaguspartnership.co.uk
Web: www.whiteaguspartnership.co.uk

Project.
PROPOSED EXTENSION AT
690 BRADFORD ROAD
HUDDERSFIELD, HD2 2JY

Client.
MR H. JOHAL

Drawing Title.
PLANS AND ELEVATIONS

Date. JUNE 2022
Scale. 1:50 & 1:100 @ A1
Ref. 22-064
Dwg. No. 01
Rev. H

| Date | Suffix | Description |
|---|---|---|
| 24/08/2022 | A | REVISED TO CLIENTS REQUIREMENTS |
| 07/09/2022 | B | REVISED TO CLIENTS REQUIREMENTS |
| 06/10/2022 | C | FIRST FLOOR ADDED |
| 10/10/2022 | D | FIRST FLOOR PROPOSAL |
| 20/10/2022 | E | REVISED TO CLIENTS REQUIREMENTS |
| 26/10/2022 | F | REVISED TO CLIENTS REQUIREMENTS |
| 13/01/2023 | G | DESIGN OPTION SELECTED BY CLIENT |
| 17/01/2023 | H | REVISED TO CLIENTS REQUIREMENTS |