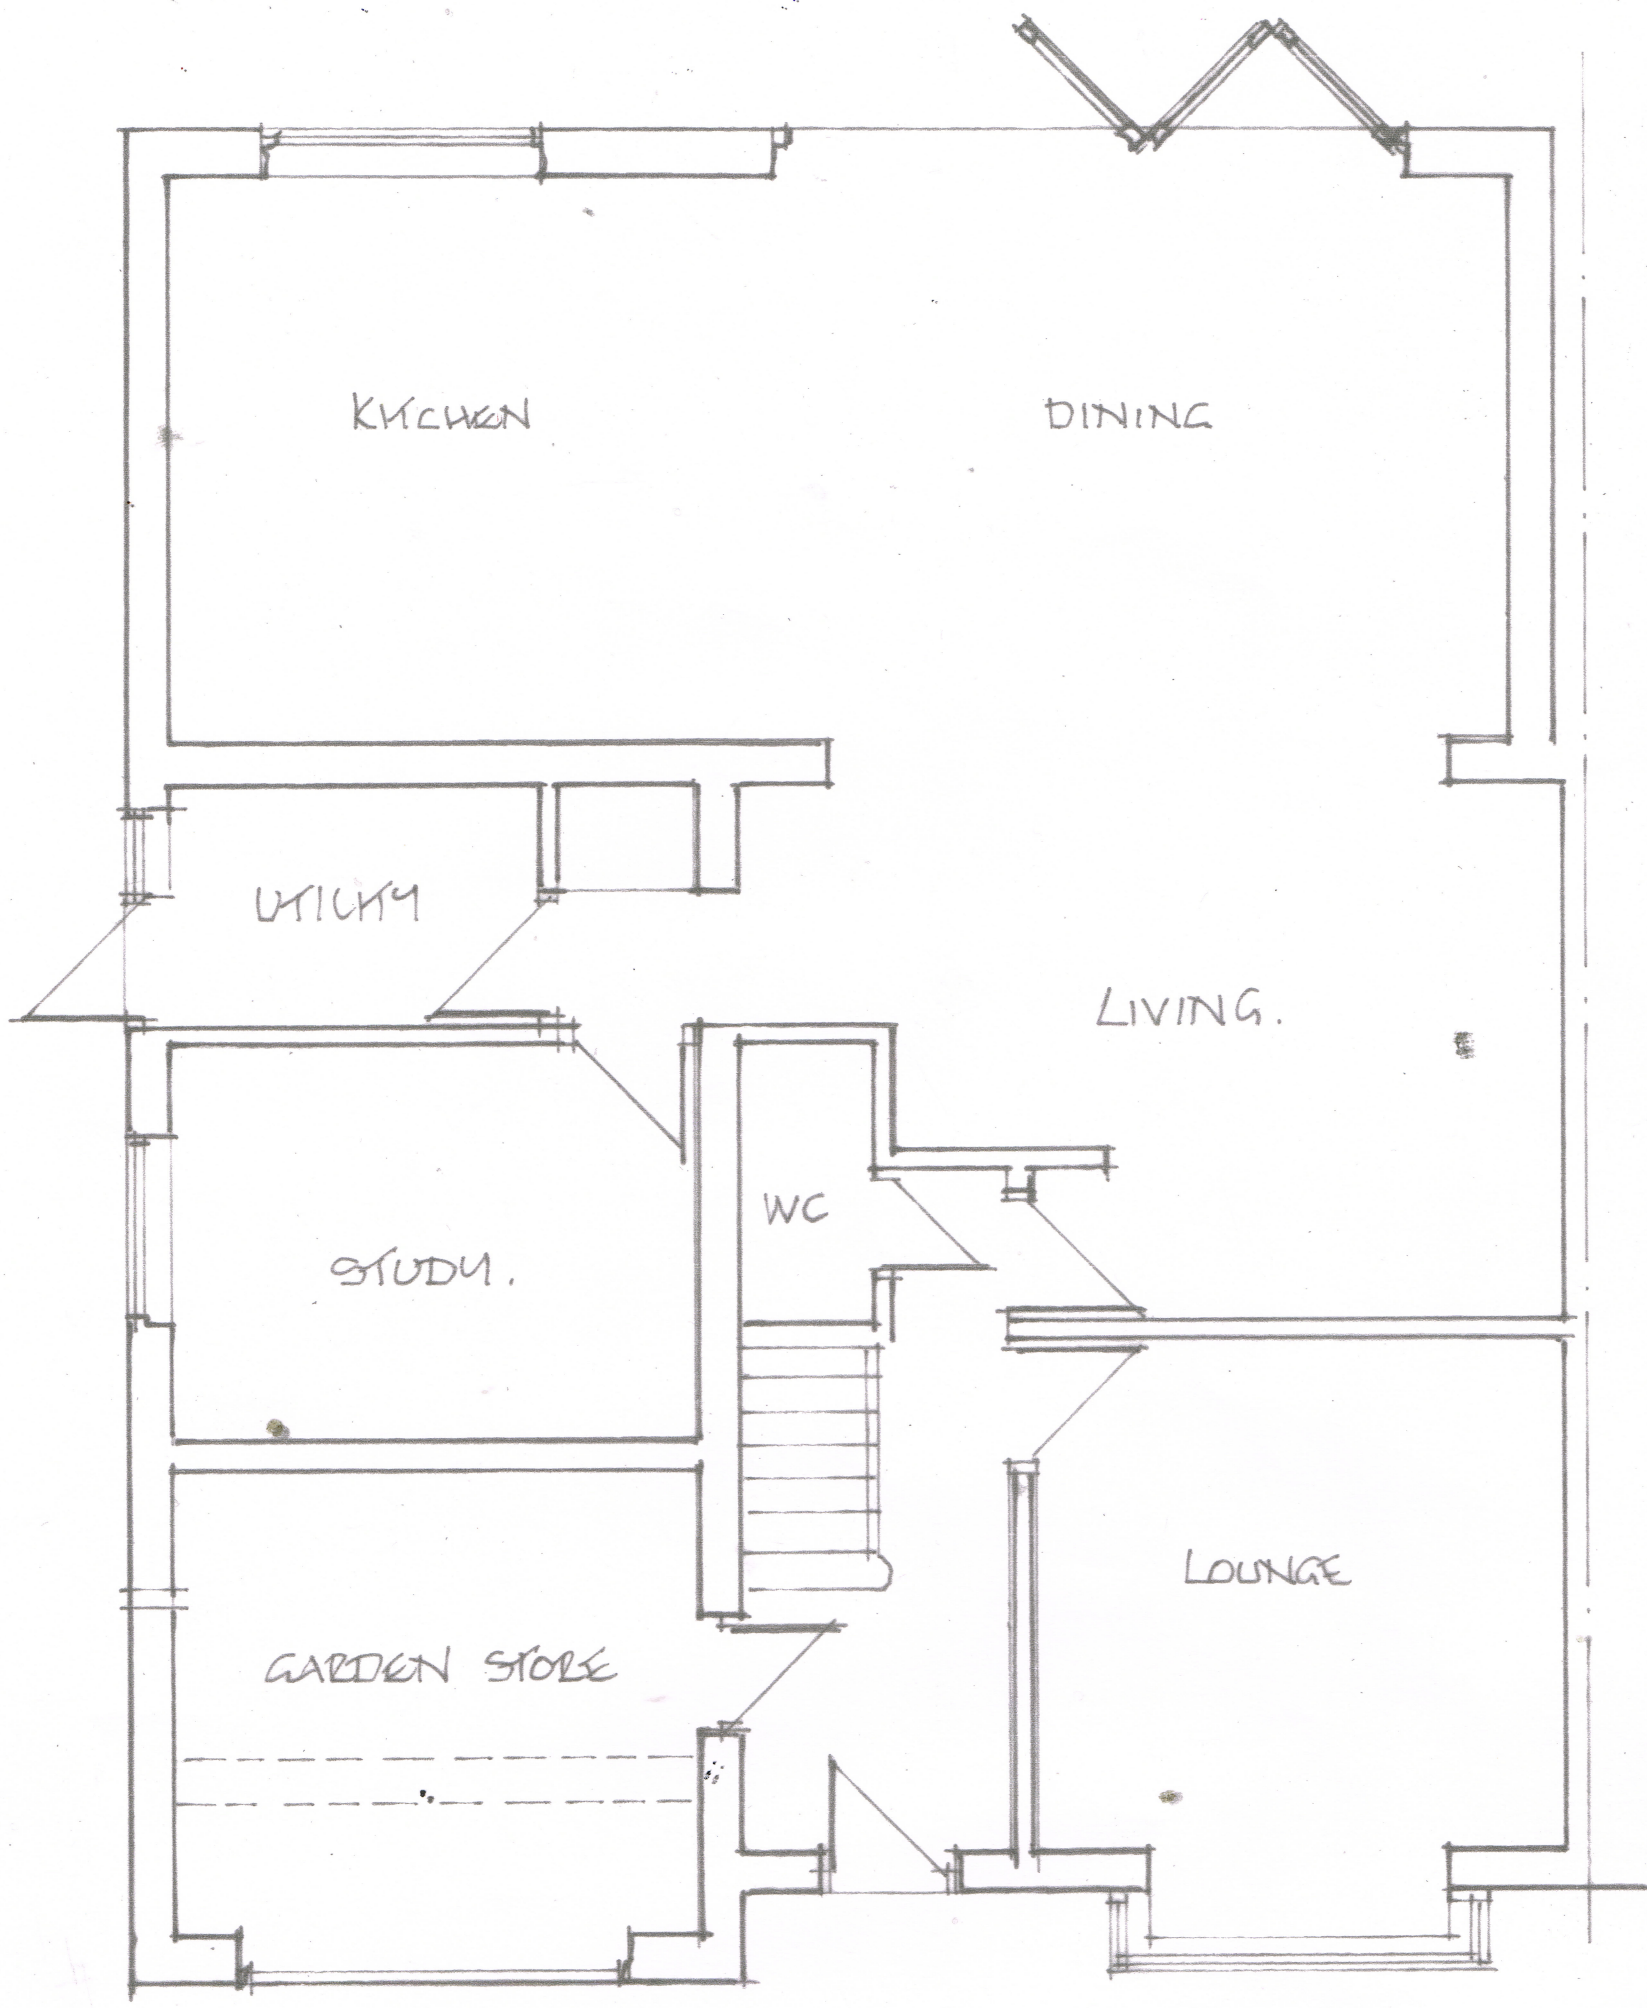


EXISTING GROUND FLOOR PLAN

DRG No HL/100/1.