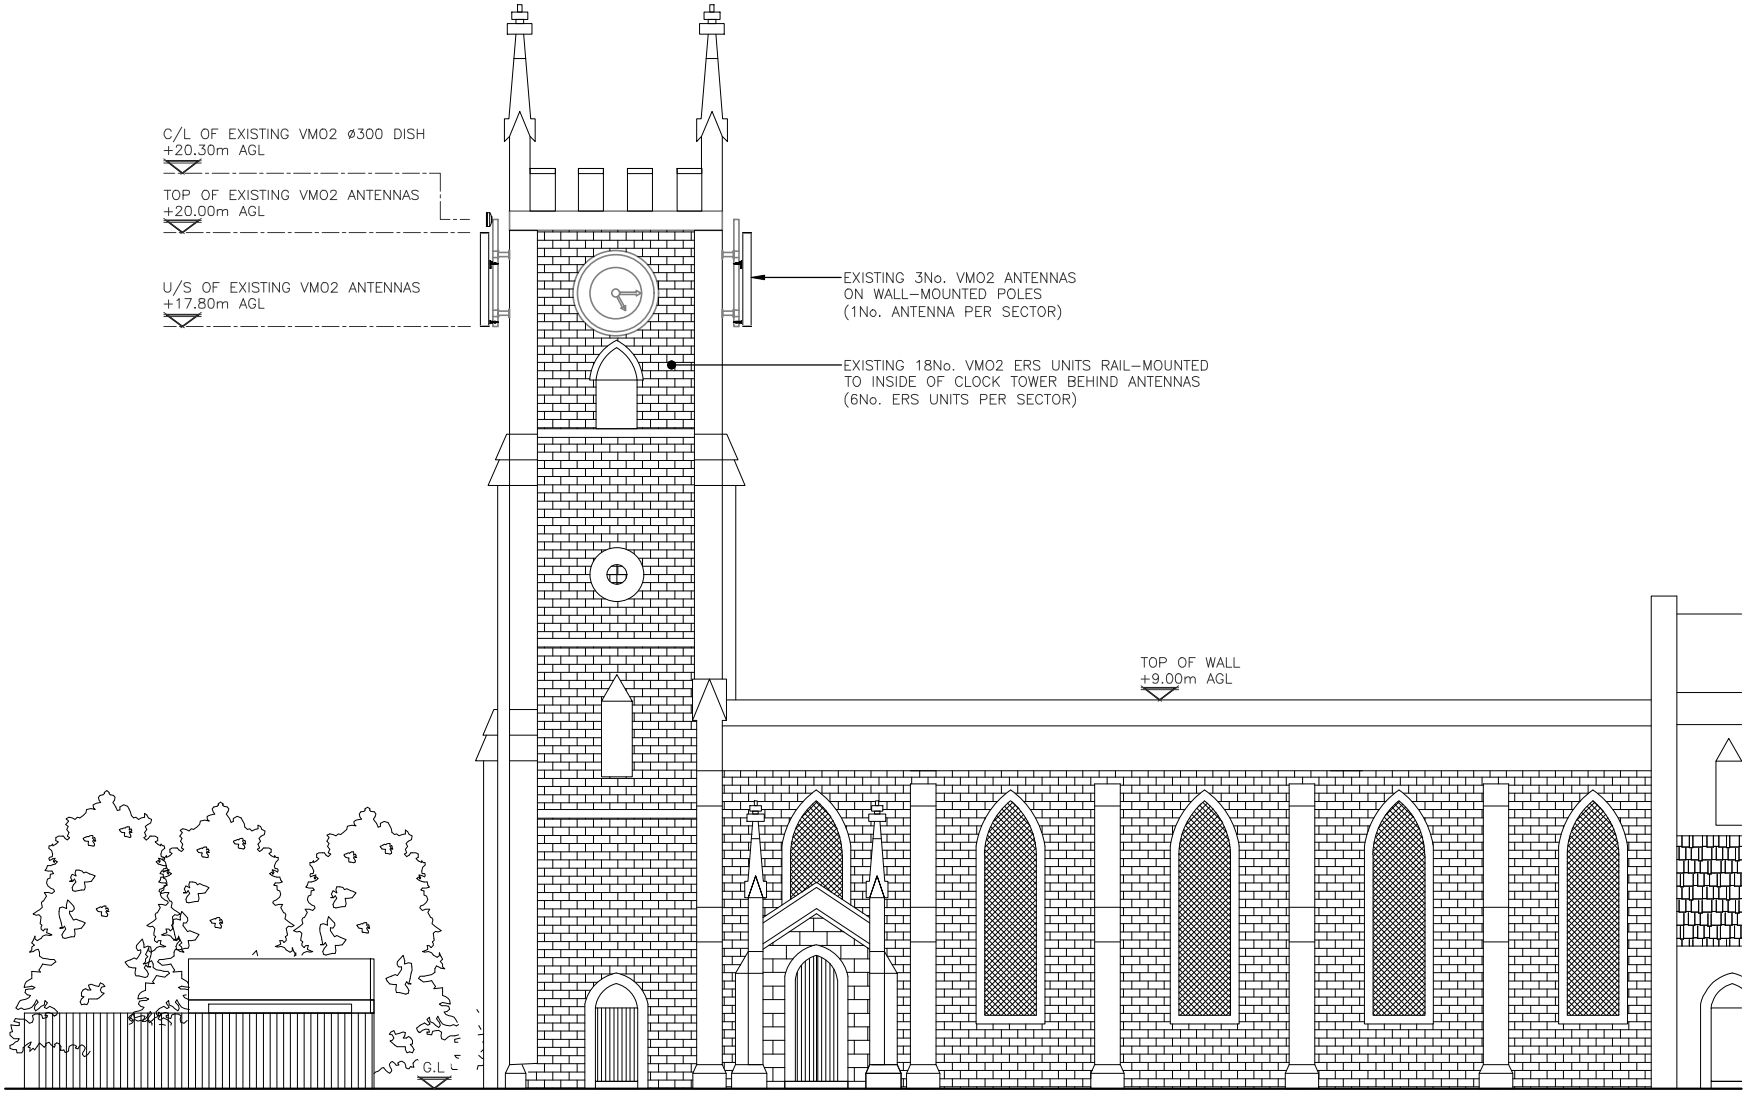

EXISTING SOUTH ELEVATION

(1:125)

ALL DIMENSIONS ARE IN mm UNLESS NOTED OTHERWISE

N.G.R E: 412900 N: 416320

NOTES:

REV	MODIFICATION	BY	CH	DATE
A	Issued for Approval	CS	PM	24.03.23

CLARKE telecom
Unit E, Madison Place, Northampton Road,
Manchester, M40 5AG
Tel: 0161 785 4500
Fax: 0161 785 4501
Web: www.clarke-telecom.com

cornerstone

Cell Name	Opt.
KIRKE HOUSE	A

Cell ID No

CORNERSTONE	VMO2	VF
112925_28	018717	N/A

Site Address / Contact Details

CHURCH STREET
PADDOCK
HUDDERSFIELD
WEST YORKSHIRE
HD1 4UD

Drawing Title: EXISTING SITE ELEVATION

Purpose of issue: PLANNING — Dwg Rev: A

Drawing Number: 300

Surveyed By: SSH — Original Sheet Size: A3 — Pack Issue: B

Drawn: CS — Date: 24.03.23 — Checked: PM — Date: 24.03.23