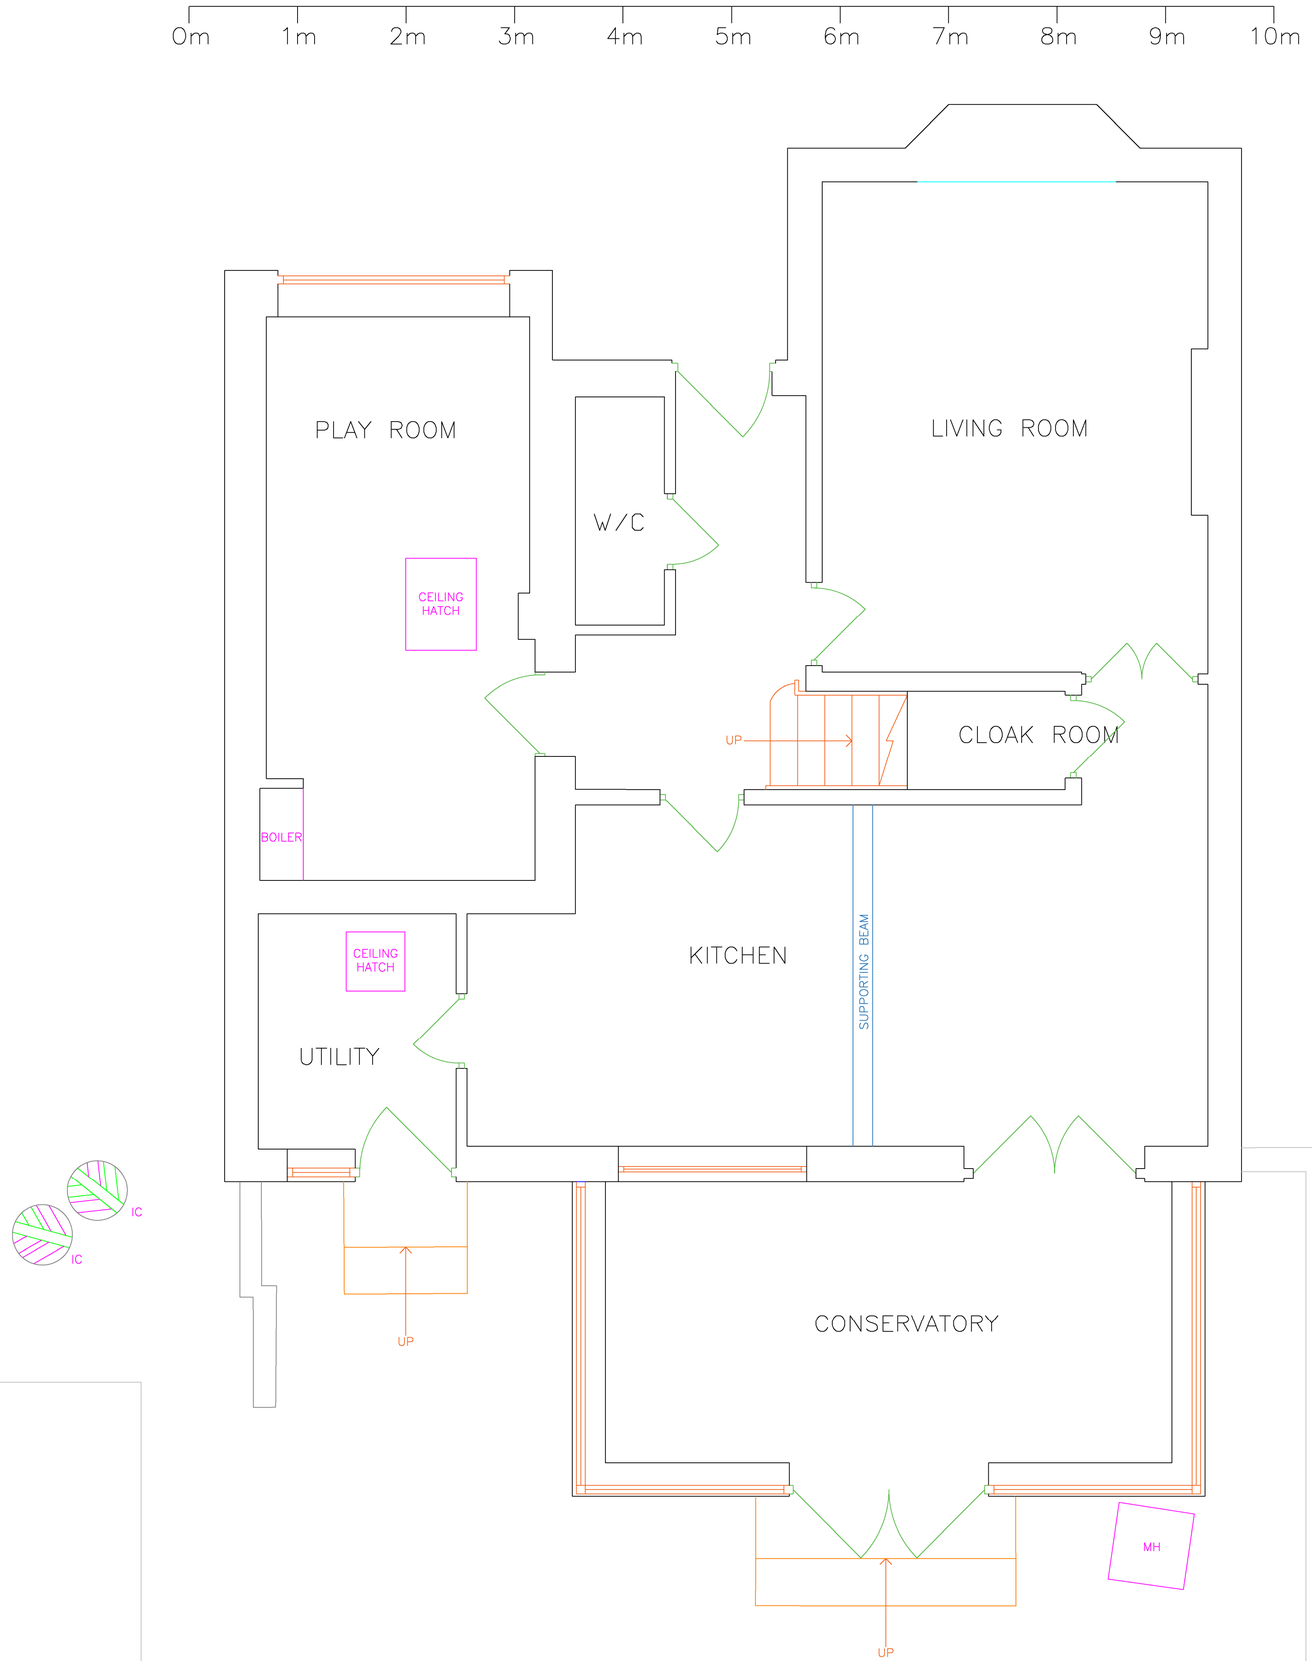


NOTES:

REV.	AMENDMENT	DRN	DATE
01	PLANNING APPLICATION DRAWING	AR	1/5/23

CLIENT:

MR & MRS ROBERTS

PROJECT:

70 PAVILION WAY
MELTHAM
HOLMFIRTH

DRAWING No:

EXISTING FLOOR PLAN

DRAWING STATUS:

FOR INFORMATION

DRAWING No: 001

SCALE: AS PER SCALE ON DWG