

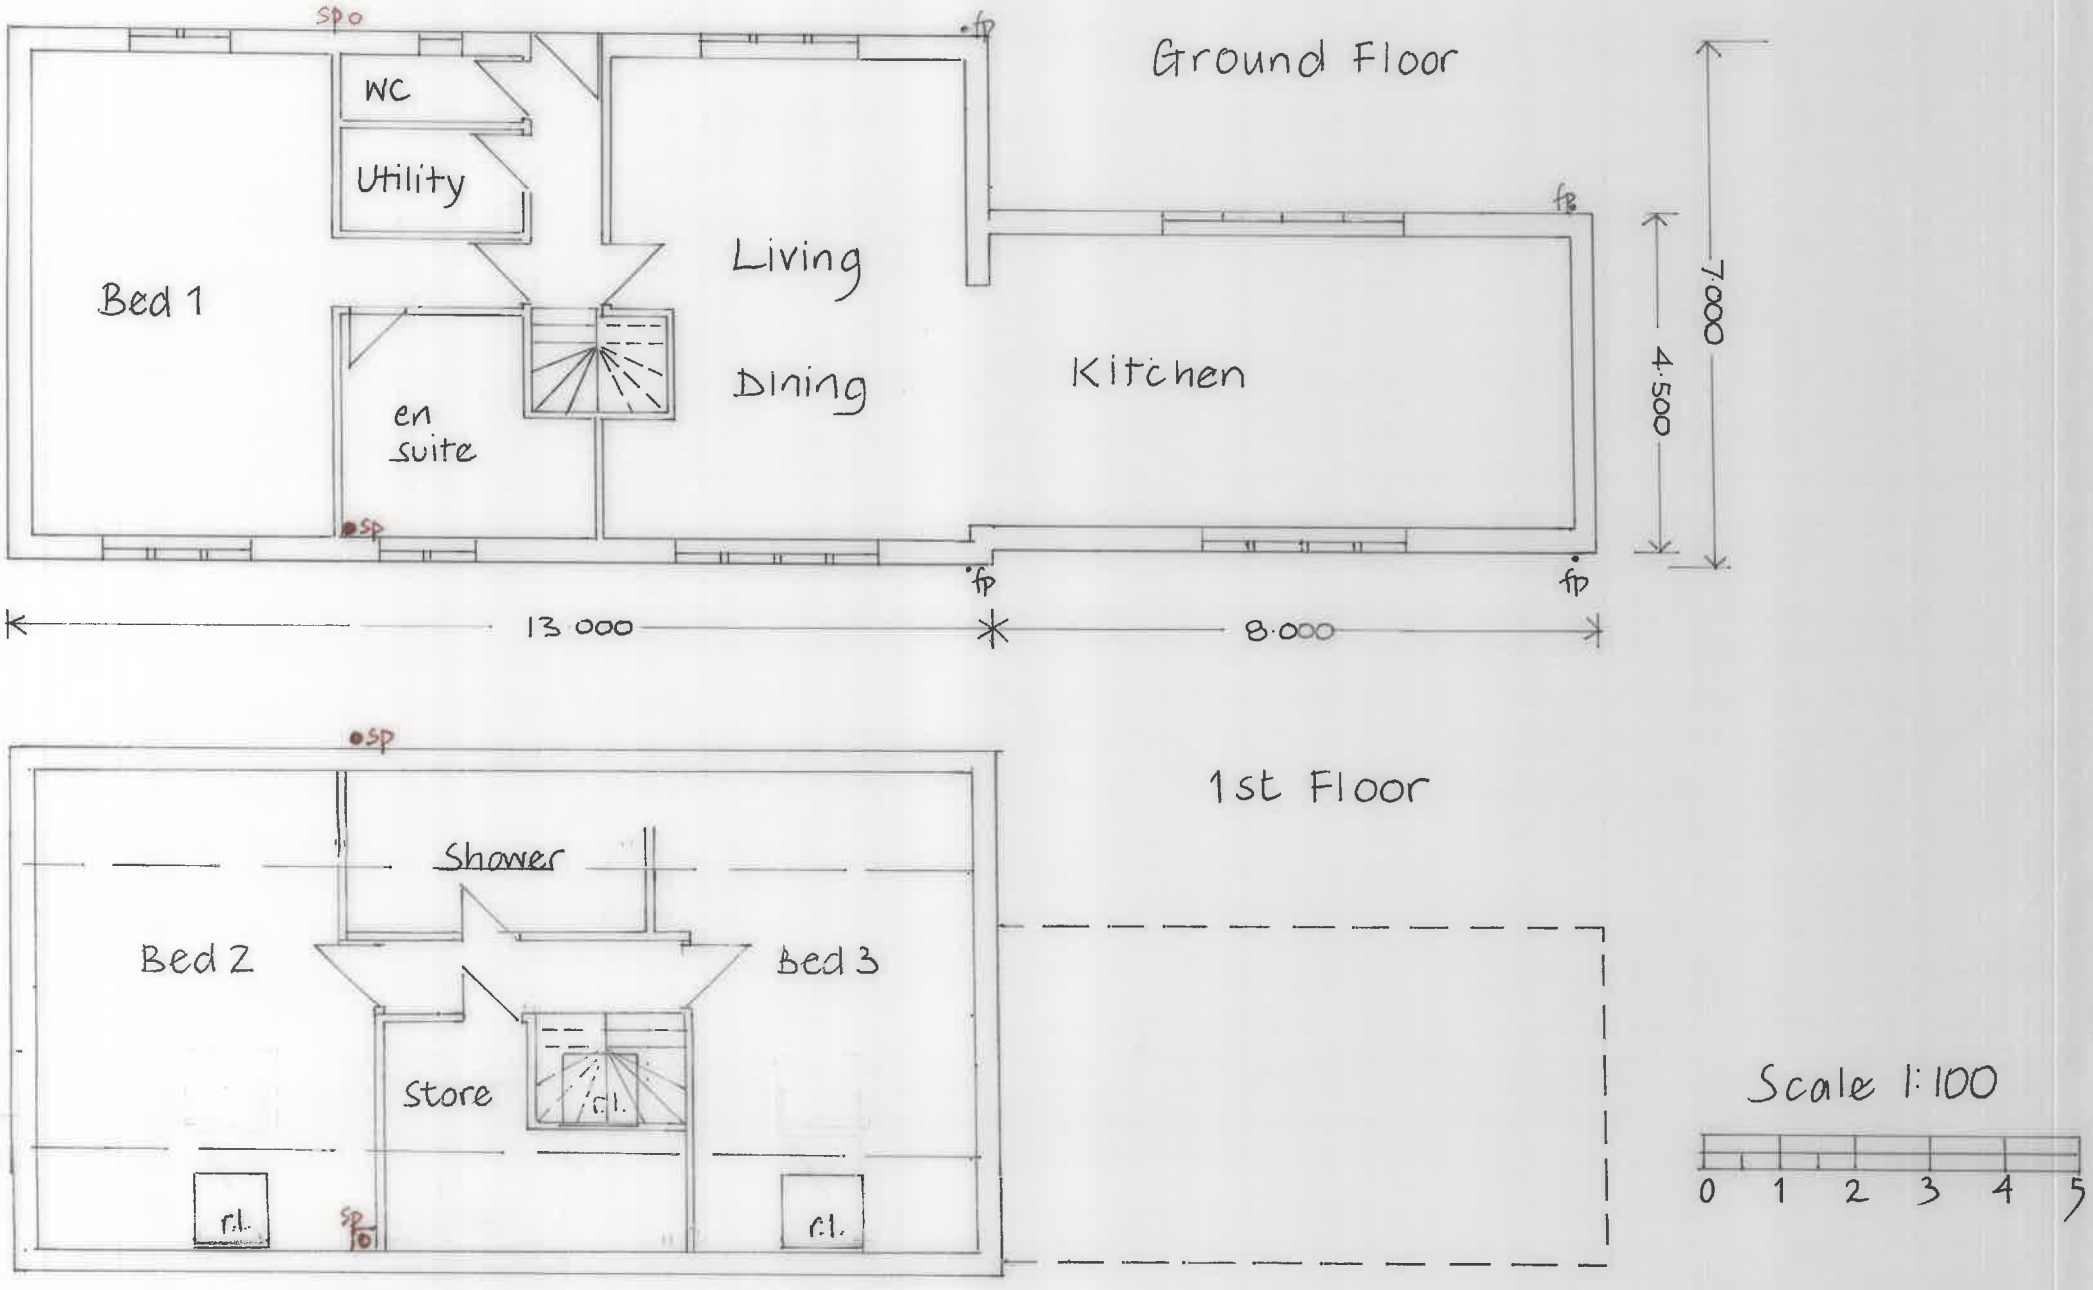


Amended 12/12/23 · Roof lights position

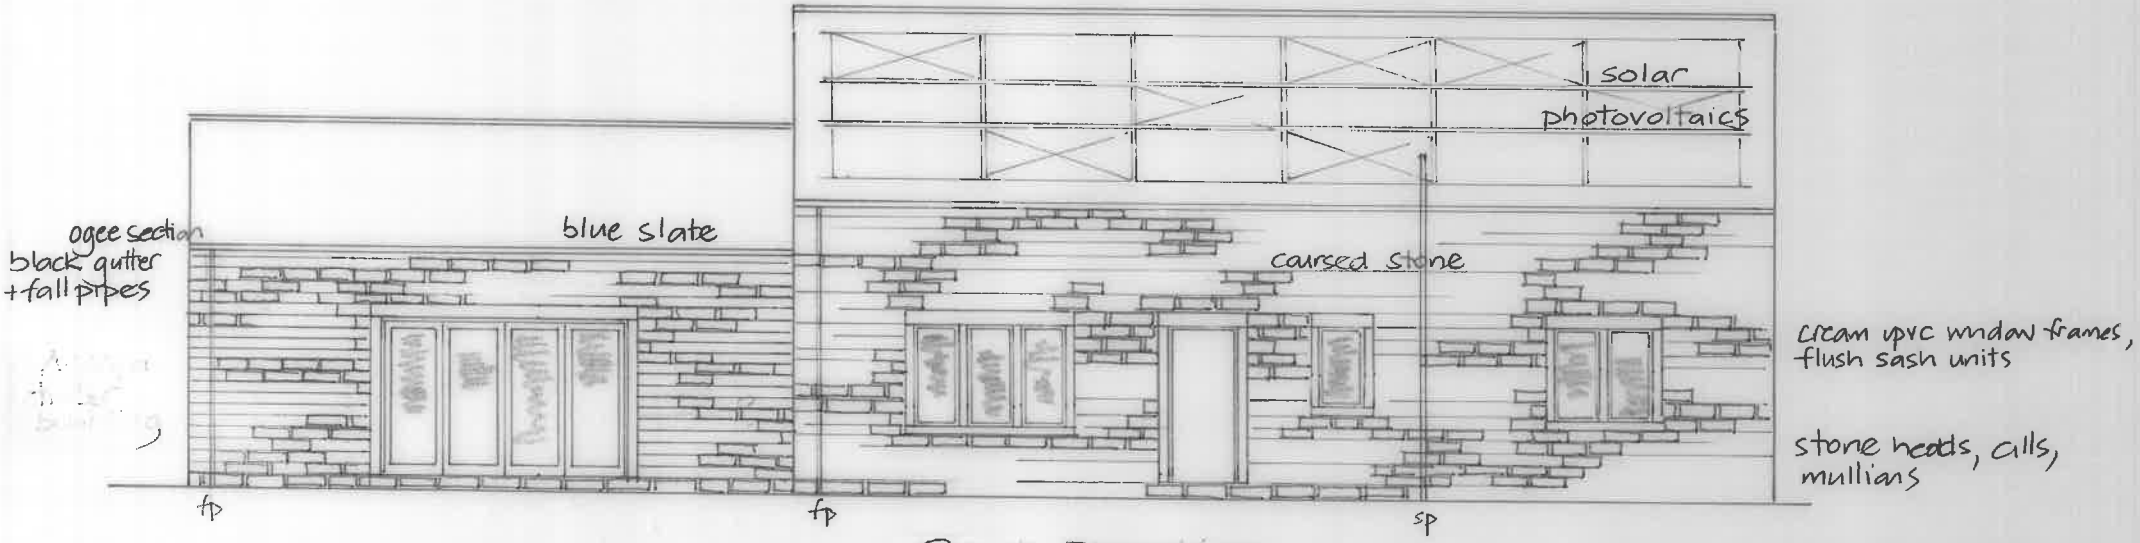

Rear Elevation

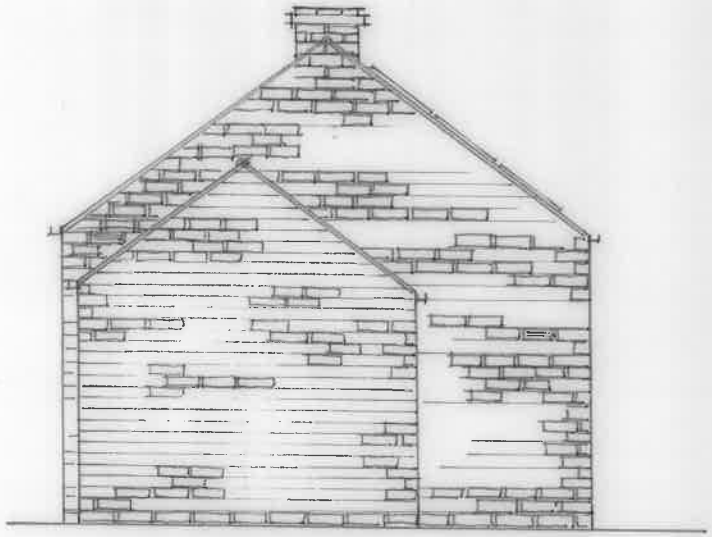


Side Elevation

Amended 12/12/23 - Accoya boarding removed. stone walling throughout
- roof lights realigned.

Scale 1:100

0 1 2 3 4 5




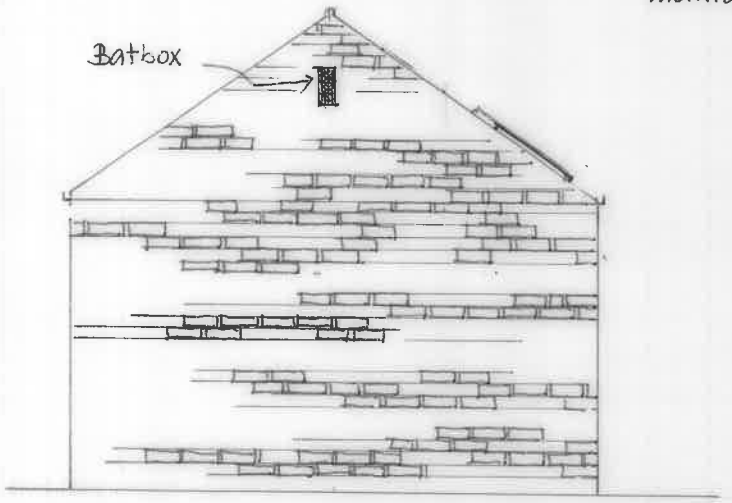

scale 1:100

0 1 2 3 4 5

Amended 12/12/23 ACCoya
boarding removed -
Stone walling throughout
· roof lights realigned

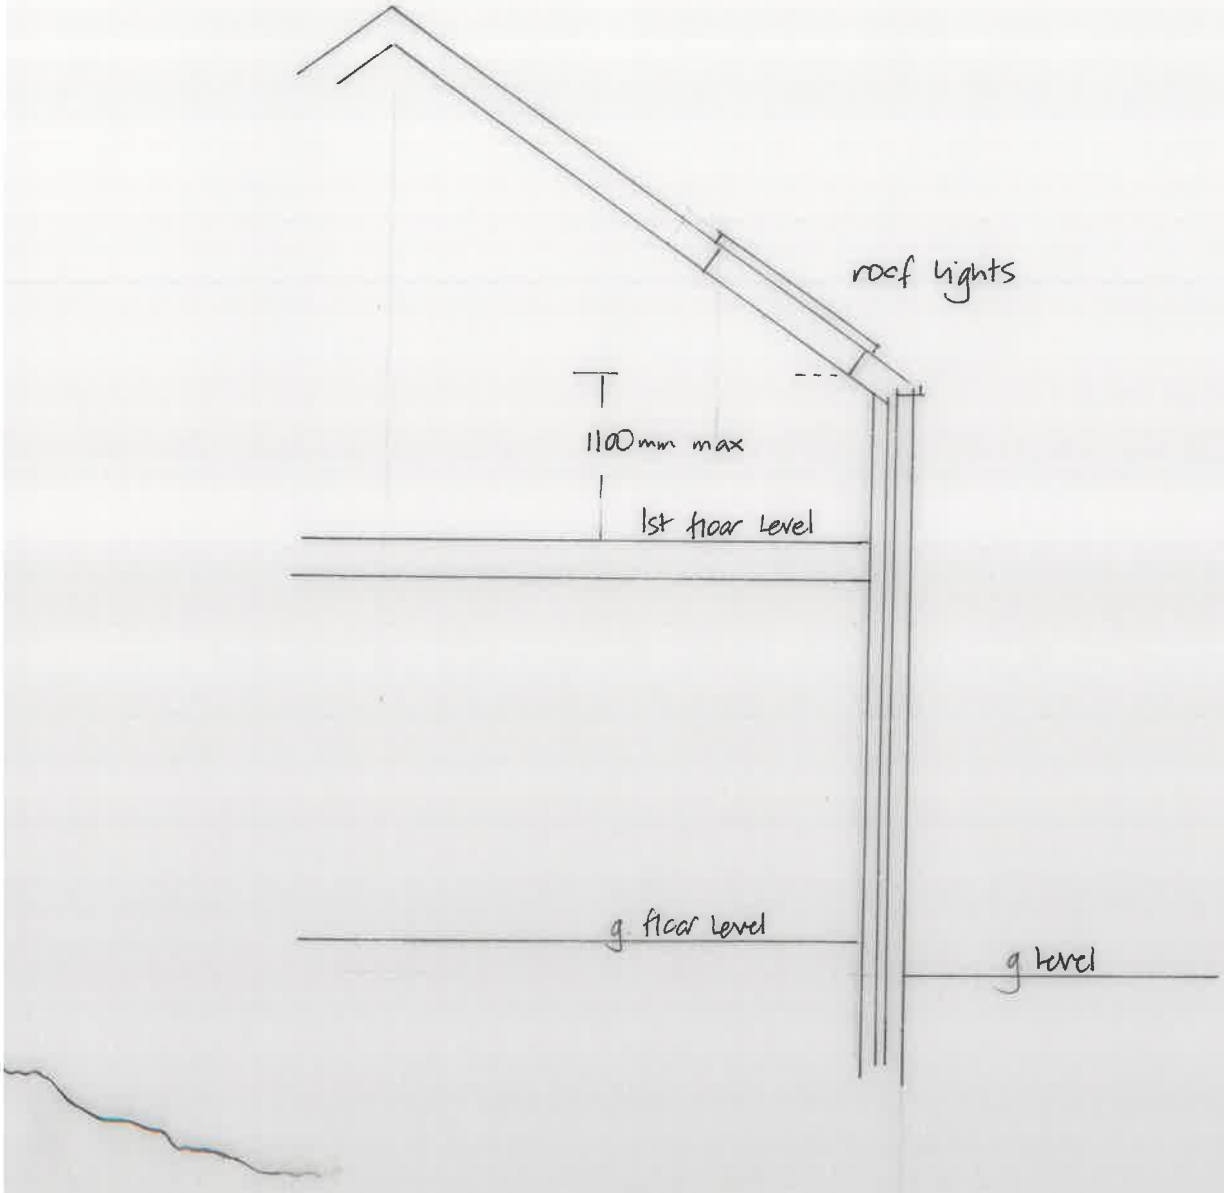
roof lights
1100mm max
1st floor level
g. floor level
g level