1:50

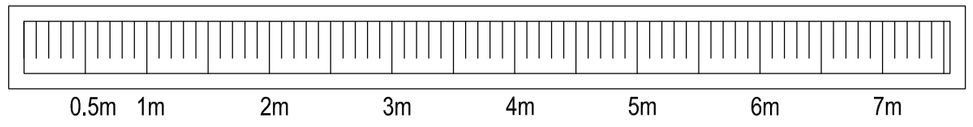

1:100

Existing Site Photos

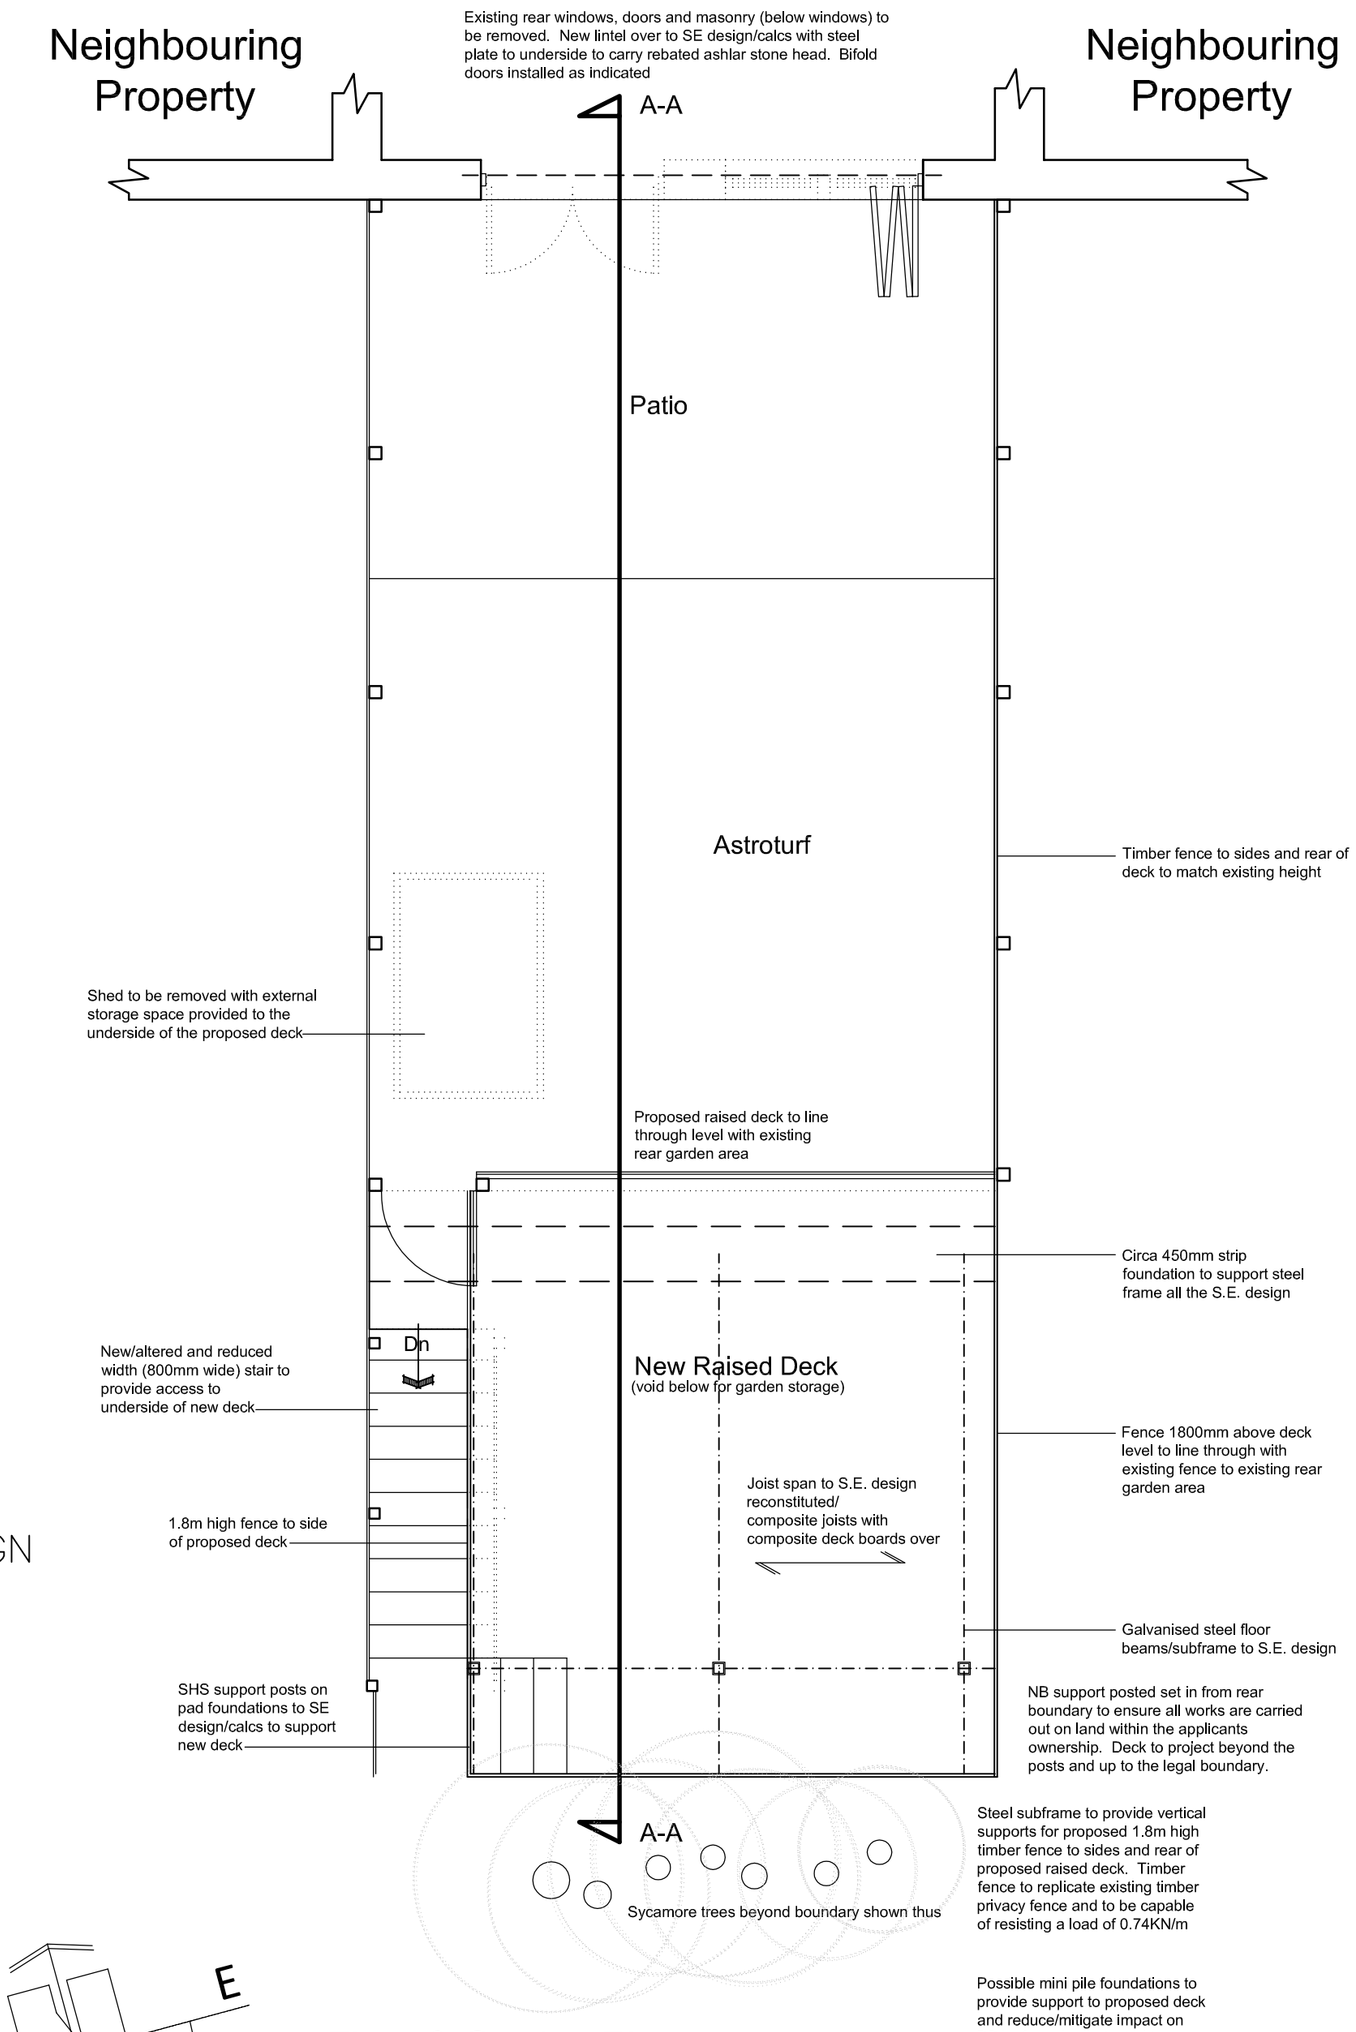

Floor & Garden Plan

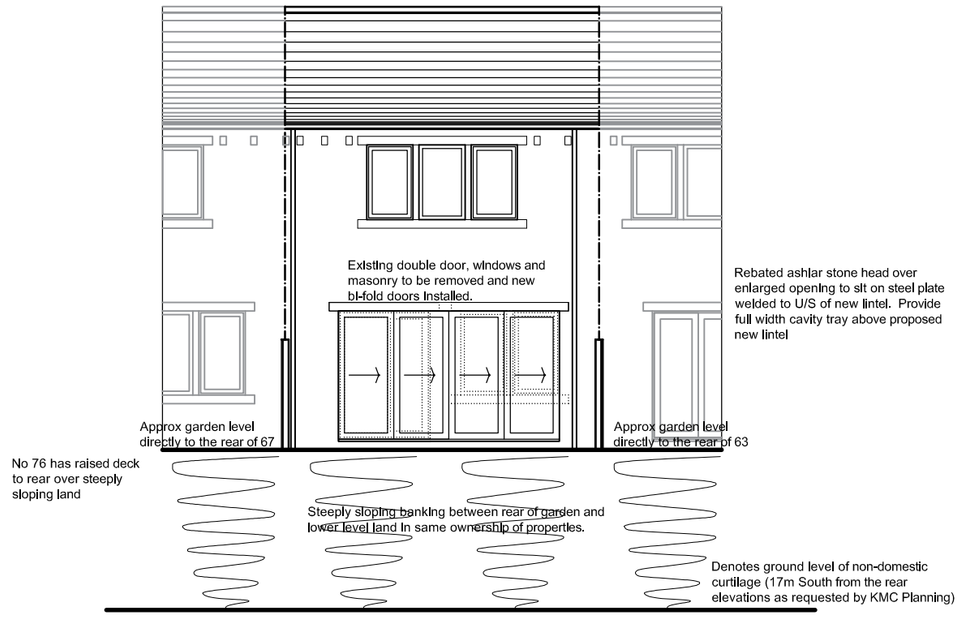

South Elevation

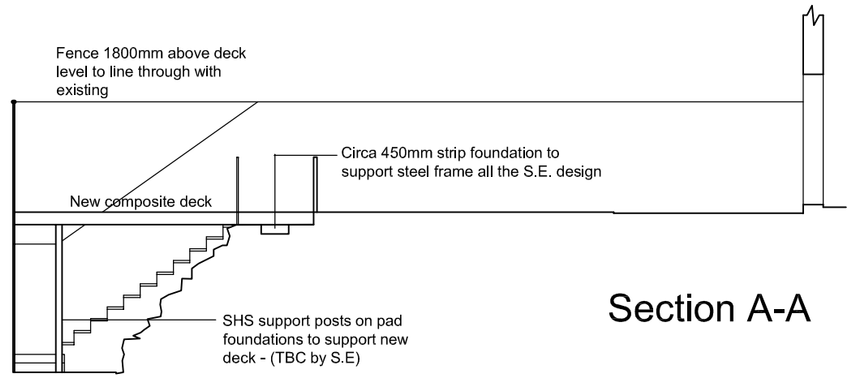

Section A-A

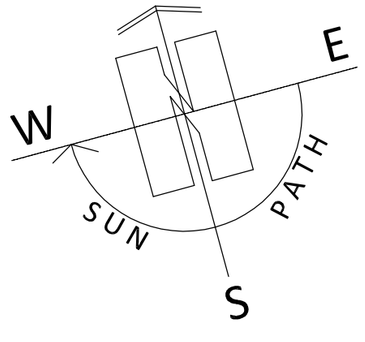

PAUL MATTHEWS ARCHITECTURAL Ltd

ARCHITECTURE | PLANNING | DESIGN

Malkin Farm
Brow Lane
Holmfirth
HD9 2RJ
07946872499
paul@paulmatthewsarchitectural.co.uk
www.paulmatthewsarchitectural.co.uk

Company Registration Number: 09898149 – Company Registered in England and Wales

Project

Alterations to Rear GF opening, COU of land to Domestic Curtilage and Erection of Raised Deck with Store void below at 65 the Cutting, Brockholes, Holmfirth, HD9 7HL.

Client

Mr & Mrs D Horn

Drawing Title/Issue

General Arrangement as Proposed

scale	date	sheet size	dwg. no.
1:	05/2023	A2	23/896/04b